
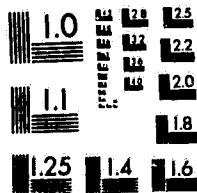


NEXT

AMERICAN MICRO-IMAGE
6954 N.W. 12 STREET MIAMI, FLORIDA 33126
305- • 800-287-4799 • FAX 305-477-7526

CASE

THIS IS TO CERTIFY THAT AMERICAN MICRO-IMAGE, INC.
PRESENTS THE FOLLOWING IMAGES AS AN ACCURATE AND
COMPLETE MICROFILM COPY OF THE ORIGINAL BUSINESS
FILES AS EDITED BY THE INSTITUTION INSTRUCTIONS.

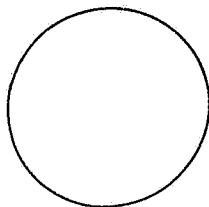

MICROCOPY RESOLUTION TEST CHART
NATIONAL BUREAU OF STANDARDS 1963 A

29


96003538
36000110
Pined Home Center
Lot 8515

ADDRESS

96003538-8515 Lanes Br

4-7-96

11/17/95

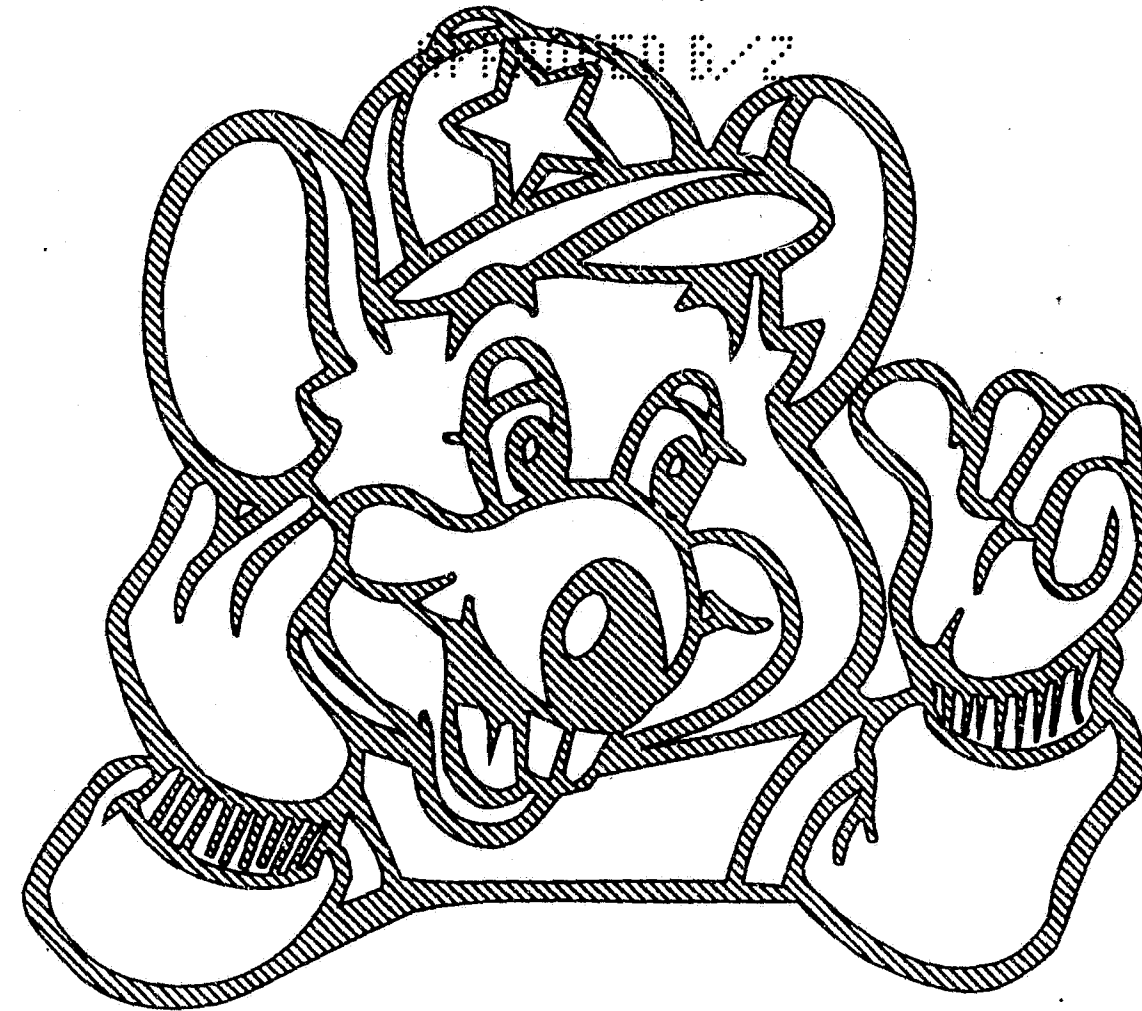

CHUCK E. CHEESE'S



THIS DOCUMENT IS THE PROPERTY OF C.T. CHANG & ASSOCIATES, INC. AND IS TO BE USED ONLY FOR THE PROJECT AND SITE SPECIFICALLY IDENTIFIED HEREIN. IT IS NOT TO BE REPRODUCED, COPIED, OR DISTRIBUTED WITHOUT THE WRITTEN PERMISSION OF C.T. CHANG & ASSOCIATES, INC.

ARCHITECTURE - PLANNING - DESIGN
C.T. CHANG, AIA
810 S. INDUSTRIAL, SUITE 234
EULESS, TX 75040

CHUCK E. CHEESE'S PIZZA, NO. 433 PEMBROOK
8515 PINES BLVD., PEMBROKE PINES, FL 33024
SHOWBIZ PIZZA TIME, INC.
4441 WEST AIRPORT FREEWAY
IRVING, TEXAS 75062

COVER SHEET

Date
11/08/95

Revisions

Project Number
88-433

Sheet Number

CS
of 1

SCOPE OF WORK

MINOR MODIFICATIONS TO THE EXISTING SPACE SHALL INCLUDE COSMETIC FINISHES INSIDE AND OUT, JOIST ATTACHED.
SKYTRUCKS AND MINOR DECOR AND EQUIPMENT MODIFICATIONS AS NOTED IN PLANS.
NEW WINDOWS TO BE INSTALLED.
NEW ANIMATION PLATFORM TO BE CONSTRUCTED.
NO SIGNIFICANT SITEWORK
NO CHANGES OR MODIFICATIONS TO THE FOLLOWING:
1. KITCHEN EQUIPMENT
2. FIRE ALARMS
RESTROOMS
No MECHANICAL TO BE DONE 3/6/96 P.V.

FLAME SPREAD SCHEDULE

MATERIAL	FLAME SPREAD
FLRP PANELS	175
PLASTIC LAMINATE	190
CARPET	30
AWNING FABRIC	25
LT-1 CEILING TILE	25
LT-2 CEILING TILE	10
SHEET VINYL	0.45 WATTS/CM
V.C.T.	0.45 WATTS/CM
VINYL BASE	75 OR LESS
PAINT	8.5 OR LESS

EGRESS/LIFE SAFETY

CONTRACTOR SHALL MAINTAIN ALL EMERGENCY EGRESS PATHWAYS AND LIFE SAFETY EQUIPMENT (TO INCLUDE EXIT LIGHTS, EMERGENCY LIGHTS) DURING OPERATING HOURS. IN THE EVENT OF CONFLICT WITH NEW CONSTRUCTION, OR SKYTRUCK EQUIPMENT, CONTRACTOR SHALL ADVISE ARCHITECT AND RELOCATE FIXTURE TO MAINTAIN EFFECTIVENESS OF LIFE SAFETY EQUIPMENT.


CODE INDEX

BUILDING CODE:	'94 SO. FLA. BUILDING CODE, BROWARD CO. ED.
OCCUPANCY CLASS:	B - DIVISION 2
CONSTRUCTION TYPE:	III - PROTECTED
TOTAL AREA:	9,000 SQUARE FEET
SEATING CAPACITY:	232
TOTAL EGRESS:	180

CONTACT

C.T. CHANG
C.T. CHANG & ASSOCIATES
610 S. INDUSTRIAL, SUITE 234
EULESS, TEXAS 75040
817-354-6010

VICINITY MAP

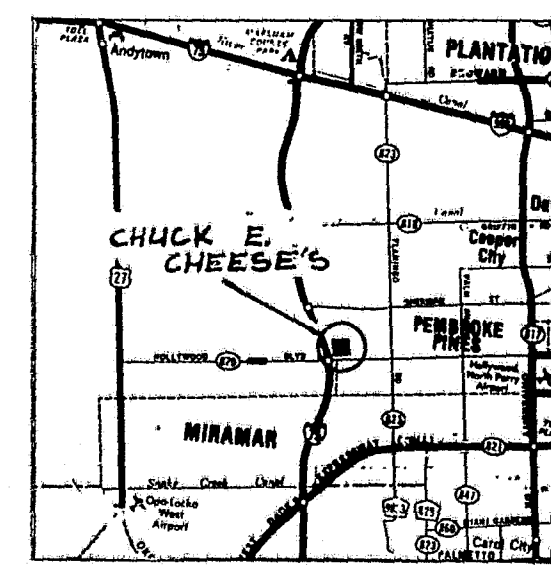

SHEET INDEX

CS	COVER SHEET
A1	FLOOR PLAN
A2	DETAILS
A3	REFLECTED CEILING PLAN
A4	EXTERIOR ELEVATIONS AND DETAILS
A9	ANIMATION PLATFORM
E4	ANIMATION PLATFORM - ELECTRICAL
S1	SUPERSTRUCTURE ATTACHMENT PLAN
S2	DETAILS

36000110
96003538
Jones Home Center
LTC 8515
8515 Pines Blvd.
Pines Home Center Center.
9/09/96

APPROVALS

NOTES : 0000

SECTION 2 DEMOLITION/STERN/REMOVAL

- 0202 REMOVE EXISTING DOOR(S) AND FRAME(S). PREPARE FOR NEW WORK.
- 0204 REMOVE EXISTING WINDOW. PATCH & REPAIR FOR NEW WORK.
- 0208 REMOVE EXISTING ANIMATION PLATFORM & EQUIPMENT.

- 0230 REMOVE INTERIOR SIGNAGE, INCLUDING EMPLOYEE PLAQUES, LICENSES, ETC. SAVE FOR DECOR VENDOR TO REINSTALL. PATCH & REPAIR SURFACE FOR NEW WORK.
- 0231 REMOVE DECOR ITEMS (PLANT SCENES, ARTWORK, ETC.). SAVE FOR REINSTALL BY DV. PATCH AND REPAIR SURFACE FOR NEW WORK.

- 0232 REMOVE PORTIONS OF WALL TO LIMITS SHOWN.
- 0233 REMOVE SCIENCE LIGHTS IN BACK OF SHOWROOM. BOX AND RETURN TO SHOWROOM PIZZA TIME PATCH WALL(S) TO MATCH EXISTING.

- 0243 REMOVE MIRROR, PATCH & REPAIR FOR NEW WORK.

- 0244 REMOVE EXISTING CHECKS.

- 0247 REMOVE PORTION OF WALL AS REQUIRED FOR INSTALLATION OF LIGHTED RECESSED MENU BOARD.

SECTION 6 WOOD & PLASTICS

- 0601 INSTALL NEW FULL HEIGHT PARTITION TO 4" ABOVE CEILING W/ 2x4 WOOD STUDS @ 24" O.C. MAX. W/ 1/2" GYP BOTH SIDES. FINISH TO MATCH ADJACENT.

- 0602 INSTALL/EXTEND NEW HEADER PER DETAIL 07/A3.

- 0605 CONSTRUCT NEW ADA HANDRAILS REF. 05/A1.

- 0609 SUPPLY & INSTALL LAMINATE COVERED HINGED DOORS @ ICE WINDOW OPENINGS (LAMINATE: WILSONART PEPPERBUSH #0327-6)

- 0616 INSTALL NEW BACKLIT OAK DECOR SHELVES @ 7'-4" AFF. (FURNISH & INSTALL ONE DUPLEX @ 7'-10" AFF @ CENTER OF SHELF)

- 0623 FURNISH & INSTALL PLYWOOD SHELVINGS (FULL HEIGHT).

- 0624 REPLACE EXISTING DOOR(S) WITH CASED OPENINGS.

SECTION 8 DOORS & WINDOWS

- 0803 PROVIDE & INSTALL NEW SOLID CORE, LAMINATE COVERED DOOR & HARDWARE. LAMINATE MUST BE FACTORY INSTALLED WILSONART HOLLYBERRY RED (#D-307-76). HARDWARE TO INCLUDE:
1 1/2 PR. HINGES, HAGER DB-1279
1 LOCKSET SCHLAGE D500 (TECH & COSTUME, CLOSET DOORS)
1 CLOSER LON #4011 (BLACK)
1 PULL HAGER #520 (RESTROOMS)
1 PUSH PLATE HAGER #505 (RESTROOMS)
1 KICK PLATE HAGER #505
1 WALL STOP B. BRASS #507
3 EA SILENCERS HAGER #5070
ALL HARDWARE TO BE USUAL UNLESS NOTED OTHERWISE.

- 0805 FURNISH & INSTALL NEW ALUMINUM FRAMED WINDOWS AS INDICATED.

- 0807 PROVIDE AND INSTALL NEW ALUMINUM DOOR, FRAME & HARDWARE (KAMDEER SERIES/ 212-NARROW/ ALUMINUM STEEL/ DARK BRONZE (VISTALINE ACCEPTED AS EQUAL)
1 EA THRESHOLD - NAT. GUARD #804 X WIDTH SCHEDULED W/NEOPRENE
1 EA GASKET SET - NAT. GUARD #5050 SMB
1 EA EXIT ALARM - DETEX - #EA-500520495
1 EA PANE - V. DUPON - #8002 SBB US320
1 EA CLOSER - LON - #1461 SBB FINISH TO MATCH DOOR

SECTION 9 FINISHES

- 0935 INSTALL NEW VINYL FLOOR, ARMSTRONG, PREMIUM EXCELON TILE, STONETEX #52144 COAL BLACK. SEE FLOOR PLAN FOR DIMENSIONS.

- 0963 ADD RUBBER NOSING AT STEPS AND A TRANSITION STRIP BETWEEN TILE AND CARPET.

- 0964 FURNISH & INSTALL 12" PREFORMED RUBBER TREAD ON INTERMEDIATE STEP(S). BURKE 12" TREAD #642 M "SILVER".

- 0991 PATCH/PRIME AS REQUIRED AND PAINT FOR EXISTING INTERIOR DOORS NOT BEING REPLACED WITH LAMINATE DOORS. (NOT APPLICABLE AT FIRE EXITS) SHERWIN WILLIAMS CUSTOM-HOLLYBERRY RED FORMULA: BASE - B551104 (1 GAL) OR - 7Y36, RO-14, TW-14, UC-17 (B-54 ALKID ENAMEL GLOSS)

- 0992 PATCH/PRIME AS REQUIRED AND PAINT FOR UPPER WALLS THROUGHOUT INCLUDING FIRE EXIT DOORS & FRAMES. SHERWIN WILLIAMS "LIGHT MOVES" SW #1053 (PRIMAR-200 SEMI-GLOSS LATEX) PATCH EXISTING TEXTURE TO MATCH. FIRST COAT X-4-M 400-W PRIMER, SECOND COAT PRIMAR 200 LATEX SEMI GLOSS ENAMEL, THIRD COAT PRIMAR 200 LATEX SEMI GLOSS ENAMEL.

- 0993 PATCH/PRIME AS REQUIRED AND PAINT FOR INTERIOR DOOR FRAMES WITH RED FINISHED DOORS. SHERWIN WILLIAMS "WINDSOR GRAY" SW #1040 (B-54 ALKID ENAMEL SEMI GLOSS)

- 0994 SAND & REFRESH EXISTING OAK CAPS W/ GLOSS URETHANE.

- 0998 SAND, PREPARE & PAINT EXTERIOR DOORS & FRAME "HOLLYBERRY RED".

SECTION 10 SPECIALTIES

- 1010 INSTALL (3) NEW COSTUME HANGERS.

- 1011 REPLACE EXIST. DECOR TO ORIG. LOCATIONS, UNLESS NOTED OTHERWISE.

- 1050 SIGN COMPANY TO INSTALL NEW BACKLIT DOME ENTRY SIGNING. G.C. TO SUPPLY & CONNECT ELECTRICAL AS NEEDED.

- 1061 DECOR VENDOR TO INSTALL NEW & EXISTING DECOR & SIGNAGE AS INDICATED.

SECTION 12 FURNISHINGS

- 1262 OWNER'S VENDOR TO INSTALL IN PLACE NEW SIGNER PROVIDED BOOTHING IN KIDDE/SKILLS. G/C TO INSTALL NEW OWNERS PROVIDED TABLETOPS ON EXISTING BASES IN KIDDE/SKILLS. (PROVIDE NEW SIGNATURE)

- 1266 INSTALL OWNER FURNISHED PROMO CUP CADDY.

SECTION 13 SPECIAL CONSTRUCTION

- 1305 CONSTRUCT NEW 18" TWO ANIMATION PLATFORM W/EQUIPMENT AS INDICATED. SEE SHEET #A9 FOR DETAILS.


SECTION 16 ELECTRICAL

- 1603 REPLACE ALL EXPOSED OUTLETS IN THE PUBLIC AREAS W/ WALL PLATES LEVITON #80703-EN. RECEPTACLES LEVITON #528250G.

- 1606 EXISTING CONVENIENCE OUTLETS TO REMAIN, ADJUST HEIGHT AT NEW WINDOWS AS REQUIRED.


- 1628 PROVIDE AND INSTALL ONE (1) DUPLEX OUTLET 6" ABOVE TOP OF NEW DECOR SHELF.

- 1640 INSTALL NEW, OWNER PROVIDED, LIGHTED, RECESSED "MENU BOARD". G.C. TO PROVIDE POWER AS REQUIRED.

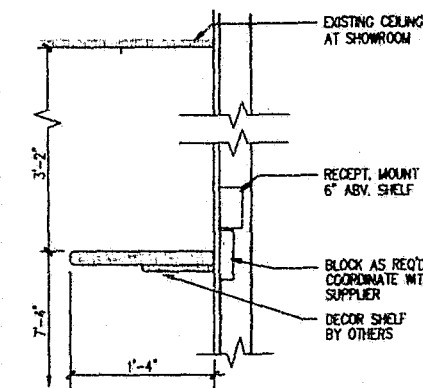

04 DECOR SHELF DETAIL



SCALE: 1 1/2" = 1'-0"

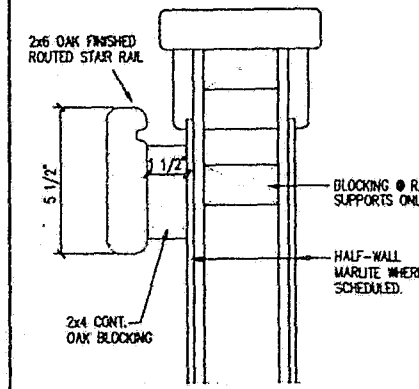

NOTE: MATCH EXISTING CONDITIONS AND FINISHES.


05 ADA RAIL SECTION AT RAMP/STAIRS

SCALE: 3" = 1'-0"

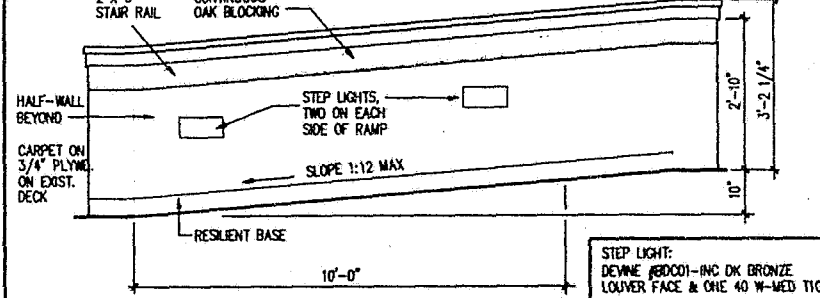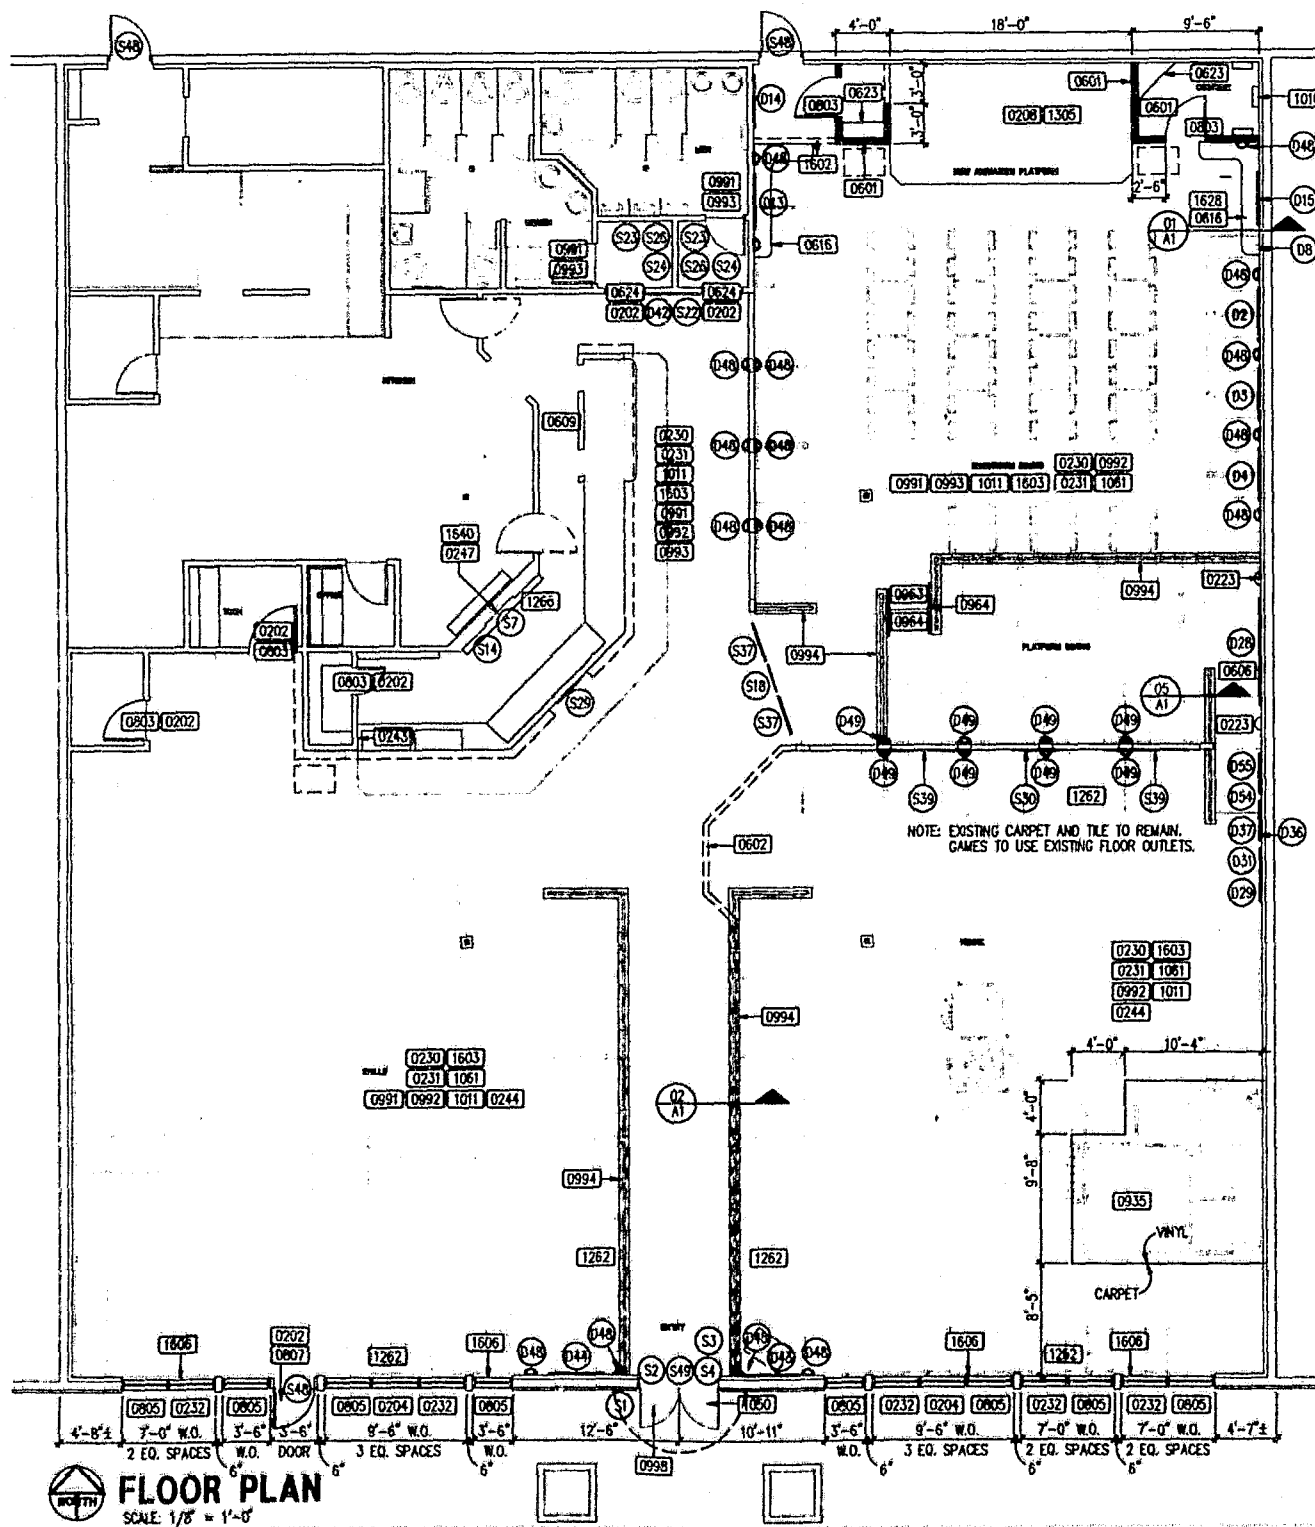

01 HANDICAP RAMP DETAIL

SCALE: 1/2" = 1'-0"

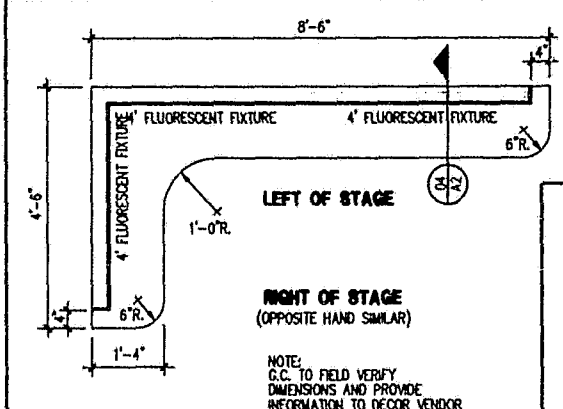

01 DECOR SHELF PLANS

SCALE: 1/4" = 1'-0"

LEGEND

- EXISTING PARTITIONS
- NEW CEILING HEIGHT PARTITIONS
- EXISTING HALF-WALLS HEIGHT
- NEW HALF-WALLS HEIGHT PER PLANS & INTERIOR ELEVATIONS
- EXISTING HEADER
- NEW HEADER
- COVELIGHT GUTTER

- J-BOX FOR EXTERIOR WALL LIGHT


- NEW WALL RECEPTACLES
- NEW FLOOR RECEPTACLES

ITEM #	DESCRIPTION	EXISTS	EXISTS	EXISTS	EXISTS	REMARKS
1	2	3	4	5	6	7
01	ENTRANCE SIGN (HOURS OF OPERATION)					
02	ENTRANCE SIGN (PHONIES)					
03	ENTRANCE SIGN (POINT OF DIFFERENCE)					
04	ENTRANCE SIGN (SINKING POLICY)					
05						
06	NEW HEADER					
07	GIFTS AND PRIZES (SMALL)					
08	SALAD BAR					
09	BEVERAGES (STANDARD)					
10	PIZZA CIRCLES					
11						
12	SHOWROOM SIGNAGE (STANDARD)					
13						
14	RESTROOM DIRECTIONAL					
15	RESTROOM HANGERS (NEW & VENDOR)					
16	RESTROOM TOWELS (NEW & VENDOR)					
17	ADN SIGNS (PLASTIC)					
18						
19	2 LOOS (26" ROUND)					
20	1 LOOS (36" ROUND)					
21						
22	CHECKS (38")					
23	CHECKS (72")					
24						
25	3 EXIT ONLY SIGN					
26	1 OCCUPANCY SIGN (TOTAL)					
27						
28	1 EMPLOYEE PLAQUES					

NOTE: ALL SIGNAGE, NEW OR USED, IS INSTALLED BY DECOR VENDOR. DECOR VENDOR IS ALSO RESPONSIBLE FOR REMOVAL OF ANY UNUSED OR ELIMINATED ITEMS.

ITEM #	DESCRIPTION	EXISTS	EXISTS	EXISTS	EXISTS	REMARKS
1	2	3	4	5	6	7
01	CD ANAND (FLABBY ROAD)					
02	CD ANAND (THE GUTTA PIZZA)					
03	CD ANAND (THE GUTTA PIZZA)					
NOTE: ALL DECORATIONS, NEW OR USED, ARE INSTALLED BY DECOR VENDOR. DECOR VENDOR IS ALSO RESPONSIBLE FOR REMOVAL OF ANY UNUSED OR ELIMINATED ITEMS.

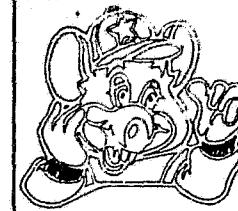

THESE DOCUMENTS ARE THE PROPERTY OF CHUCK E. CHEESE'S PIZZA, NO. 433 PEMBROKE. THEY ARE TO BE USED ONLY FOR THE PROJECT AND NOT BE REPRODUCED OR COPIED IN ANY MANNER WITHOUT THE WRITTEN PERMISSION OF CHUCK E. CHEESE'S PIZZA, NO. 433 PEMBROKE.

ARCHITECTURE - PLANNING - DESIGN
C.T. CHANG, AIA
610 S. INDUSTRIAL, SUITE 234
EULESS, TX 75040

CHUCK E. CHEESE'S PIZZA, NO. 433 PEMBROKE
8515 PINES BLVD., PEMBROKE PINES, FL 33024
SHOWBIZ PIZZA TIME, INC.
4441 WEST AIRPORT FREEWAY
IRVING, TEXAS 75062

FLOOR PLAN

Date
11/17/95

Revisions

Project Number
98-483

Sheet Number

A1
of 6

11-17-95

APPROVED B/2


NOTES: 0000

SECTION 6 WOODS & PLASTICS

0613 EXTEND MARLITE AS SHOWN. MATCH EXISTING SINGLE GROOVE GRAY MARLITE.

LEGEND:

NEW MARLITE

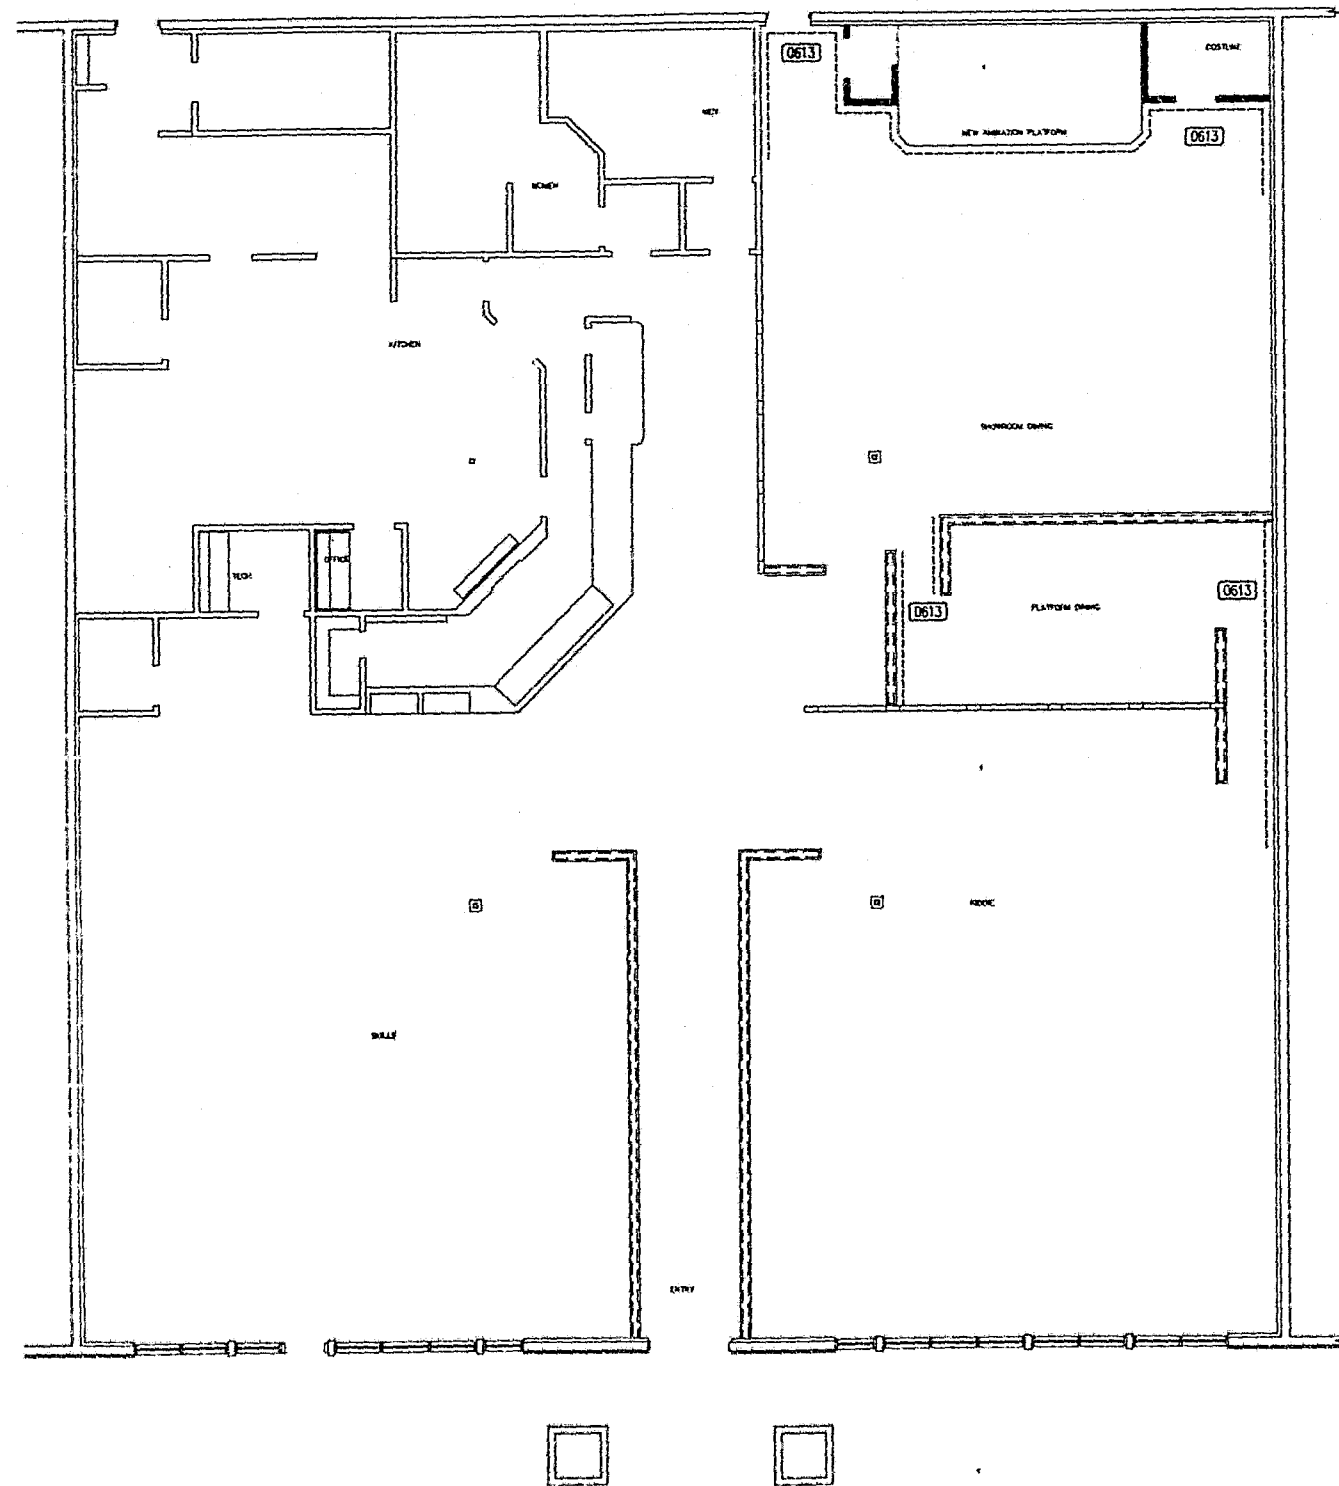

MARLITE DISTRIBUTION PLAN

SCALE: 1/8" = 1'-0"




ARCHITECTURE - PLANNING - DESIGN
C.T. CHANG, AIA
810 S. INDUSTRIAL, SUITE 234
EULESS, TX 75020
917 354-6010

CHUCK E. CHEESE'S PIZZA, NO. 433 PEMBROOK
8515 PINES BLVD., PEMBROKE PINES, FL 33024
SHOWBIZ PIZZA TIME, INC.
4441 WEST AIRPORT FREEWAY
IRVING, TEXAS 75062

MARLITE DISTRIBUTION PLAN

Handwritten signature and date: 11-17-95

Date
11/17/95

Revisions

Project Number
SB-433

Sheet Number

A2
of 6

NOTES : 0000

SECTION 2 DEMOLITION/STEWORKE/REMOVAL

- 0211 REMOVE INTERIOR FINISHES & NEON SIGNS. PATCH AND REPAIR SURFACES TO MATCH ADJACENT.
- 0219 REMOVE EXISTING CEILING TILE & GRID. SALVAGE TILES FOR REUSE IN ADJACENT AREAS AS NEEDED.
- 0223 REMOVE EXISTING LIGHTS & RELOCATE FIXTURES AS SHOWN.
- 0224 REMOVE EXISTING SHOWROOM LIGHT STRUTS.
- 0225 REMOVE EXISTING TRACK LIGHTS.
- 0236 REMOVE EXISTING "EYEBALL" LIGHTS.
- SECTION 6 WOOD & PLASTICS
- 0602 INSTALL/EXTEND NEW HEADER PER DETAIL THIS SHEET.
- 0615 ADD RADIUS @ HEADER WALL AS INDICATED. FINISH TO MATCH EXISTING. SEE DETAIL 02/A3.
- SECTION 9 FINISHES
- 0910 REPLACE GRID & TILE IN KIDIE, MATCH EXISTING. (2757574, 2' x 4' x 3/4" SECOND LOOK II, BY ARMSTRONG, GRID TO MATCH COLOR. PAINT GRILLS, SPEAKERS, ETC. TO MATCH NEW CEILING TILE.
- 0995 RAISE CEILING TO 12'-0". INSTALL NEW CEILING GRID. SALVAGE TILES IN GOOD CONDITION FOR USE IN REPLACING DAMAGED TILES IN OTHER AREAS.

SECTION 10 SPECIALTIES

- 1001 RELOCATE EXISTING MONITOR TO NEW LOCATION. REFER 04/A3.
- 1003 INSTALL OWNER PROVIDED (2) NEW 35" MONITORS, AT ANIMATION PLATFORM. REFER TO DETAIL.

SECTION 13 SPECIAL CONSTRUCTION

- 1302 INSTALL SKYTUBE SUPERSTRUCTURE PER SHEETS S1 & S2.

SECTION 16 ELECTRICAL

- 1605 PROVIDE ONE (1) DUPLEX OUTLET ABOVE CEILING OVER SKYTUBE. (TIE TO EXIST. GAME CKT.)
- 1610 RECONFIGURE EXISTING RECESSED LIGHTING AS SHOWN. ADD ADDITIONAL "D" FIXTURES WHERE INDICATED. FIELD VERIFY.
- 1611 SUPPLY & INSTALL NEW MONOPONT "N" OR "K" FIXTURES AS SHOWN.
- 1612 SUPPLY & INSTALL NEW TRACK LIGHT WITH "N" OR "K" FIXTURES AS SHOWN. REFER TO SCHEDULE.
- 1613 REPLACE EXISTING EYEBALL LIGHTS AROUND ORDER COUNTER WITH RELOCATED "D" FIXTURES. SUPPLY AND INSTALL NEW MONOPONT "N" FIXTURE AS SHOWN. REFER TO SCHEDULE.
- 1615 FURNISH AND INSTALL NEW TRACK LIGHTING TO ACHIEVE LAYOUT SHOWN. RE: FIXTURE SCHEDULE. (SAVE EXISTING TRACK & FIXTURES FOR RE-USE AT LOCATION TO BE DETERMINED.)

- 1616 INSTALL NEW TRUSS LIGHTING SYSTEM. TRUSS SUPPLIED BY G.C. SPOT LIGHTS SUPPLIED BY OWNER. RE: 05/A3.
- 1617 NEW "D" FIXTURE ON CONTINUOUS (NON DIMMING) CIRCUIT ABOVE STEPS.
- 1618 DECOR VENDOR TO INSTALL COLOR SLEEVES TO COVE LIGHTING. CENTER FROM ORDER COUNTER IN SEQUENCE BOTH WAYS AS FOLLOWS: 6" YELLOW, 18" RED, 12" BLUE, AND 12" GREEN.
- 1620 INSTALL NEW GUTTER COVE LIGHTS TO LIMITS SHOWN.
- 1621 PROVIDE ONE (1) DUPLEX OUTLET @ CEILING OVER SKYTUBE (TIE TO EXIST GAME CKT.)
- 1622 SUPPLY AND INSTALL FLUORESCENT LAMPS FOR GUTTER LIGHTING AS INDICATED. RE: 02/A3.
- 1626 G.C. TO REWORK POWER FOR NEW SHOWROOM TRUSS FIXTURE.
- 1629 PROVIDE NEW OUTLET THRU CEILING FOR NEW 35" MONITOR.
- 1675 FURNISH AND INSTALL "D" FIXTURE ON CIRCUIT WITH WALL SWITCH.
- 1676 FURNISH AND INSTALL 2x4 FLUORESCENT 2-LAMP FIXTURE ON CIRCUIT WITH WALL SWITCH.


LIGHT FIXTURE SCHEDULE

- N TRACK LIGHT FIXTURE - EXISTING TRACK, TO RECEIVE 2x4 FLUORESCENT LAMP. ALL OTHERS PAR30 50WATT CAPSULITE LIGHTBULB L.D. # 9223BK
- J 4 FT. 1 LAMP, FLUORESCENT STRIP WITH 110V BALLAST MINIMUM 5-1200 DIFFUSER LAMPS: 1-120112/CM/RS
- L 3 FT. 1 LAMP, FLUORESCENT STRIP WITH 110V BALLAST MINIMUM 5-1200
- M 2 FT. 1 LAMP, FLUORESCENT STRIP WITH 110V BALLAST MINIMUM 5-1200
- D RECESSED INCANDESCENT DOWNLIGHT, NATURAL ALZAK BAFFLE & WHITE TRIM RING HALO IN7-40SSC DIFFUSER LAMPS: 1-150A21F OR 1-100A19PK
- K TRACK LIGHT FIXTURE - BALLORAM TRACKS TO RECEIVE 75 WATT PAR 30 CAPSULITE L.D. #9233BK
- TRACKS: UNILUX LIGHTBULB TRACK TRACK ADAPTER L.D. #739PK CORD PLUG SET FOR TRACK L.D. #619BK MONOPONT RELOC L.D. #619BK "L" CONNECTOR KIT L.D. #619BK
- P EXTERIOR WALL SCENES AMERICAN LANTERN #4-2022-06, 2-150/440 MED


ALL LIGHTING FIXTURES AND ACCESSORIES BY G.C., ITEMS NOTED IN REMARKS ARE REQUIRED PURCHASES FROM NUN LIGHTING CO. PH. 1-800-247-9286

LEGEND

- EXISTING "D" FIXTURES
- ⊗ EXISTING "D" FIXTURES - RELOCATED
- NEW "D" FIXTURES

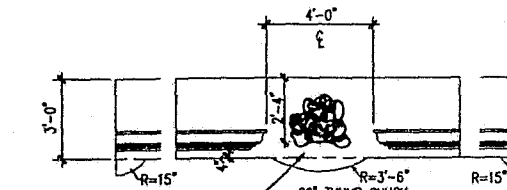


ELEVATION AT ORDER COUNTER

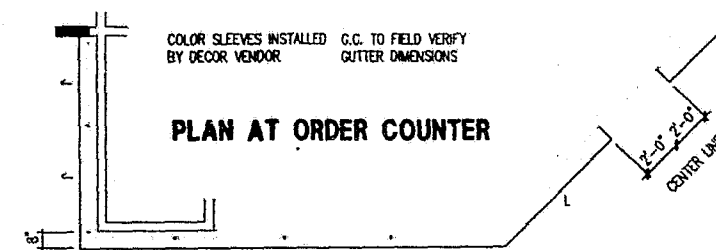


PLAN AT ORDER COUNTER

02 ORDER COUNTER HEADER
SCALE: 1/4" = 1'-0"

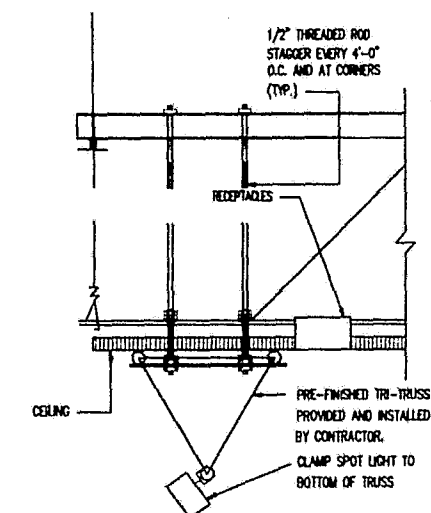


03 SHOWROOM LIGHT TRUSS
N.T.S.

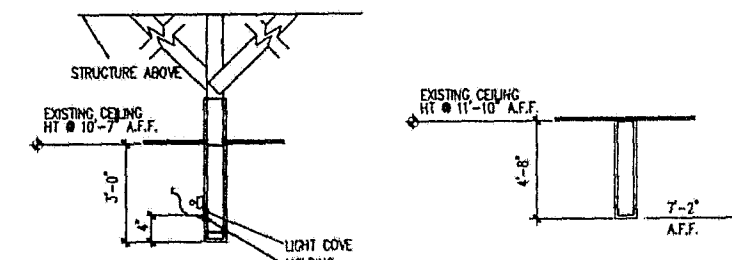


05 SECTION @ ORDER/
SALAD BAR HEADER

06 SHOWROOM

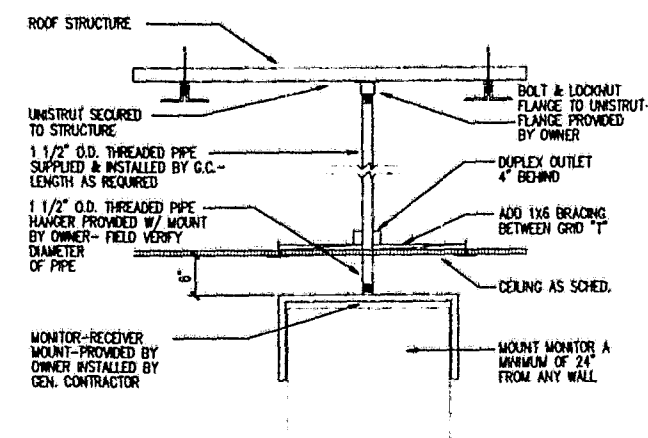


04 MONITOR MOUNT DETAIL
SCALE: 3/4" = 1'-0"

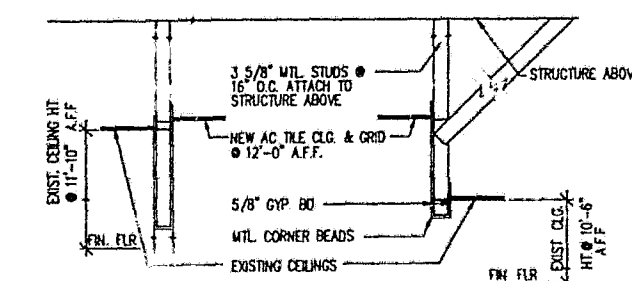


07 SHOWROOM
HEADERS
SCALE: 1/2" = 1'-0"

KIDIE

08 LOBBY

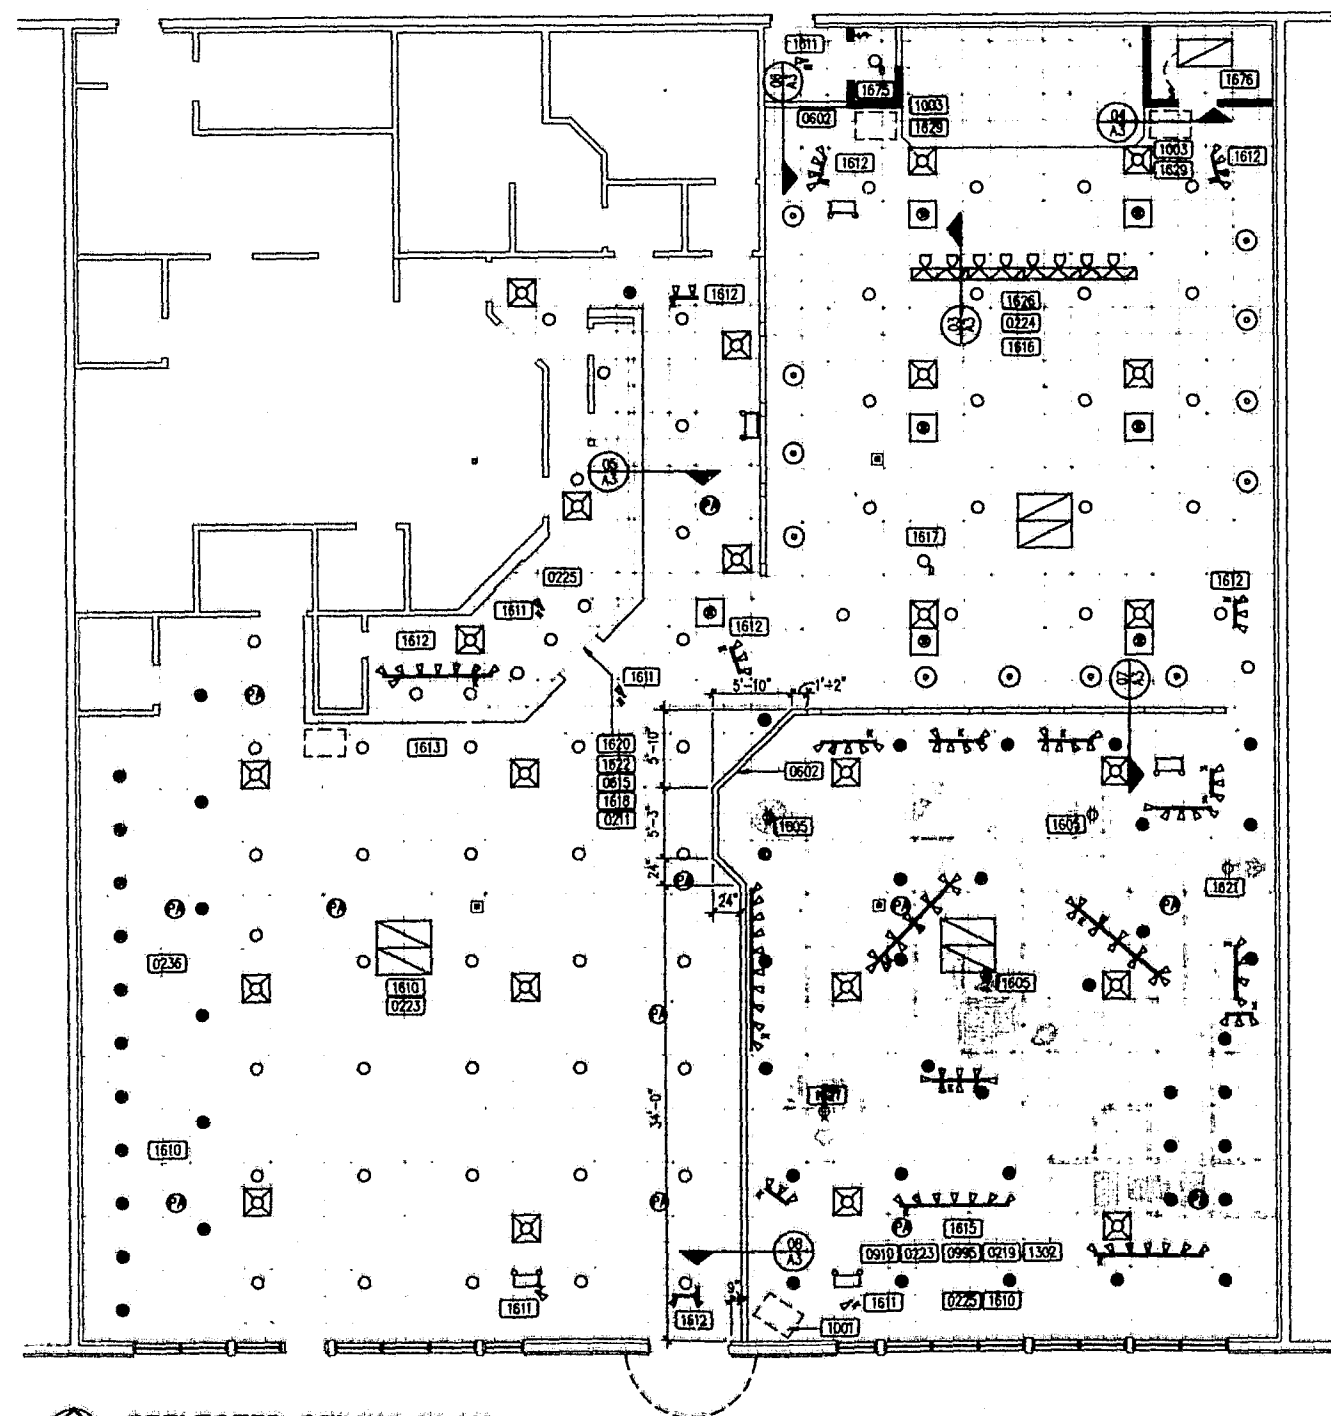

REFLECTED CEILING PLAN
SCALE: 1/8" = 1'-0"

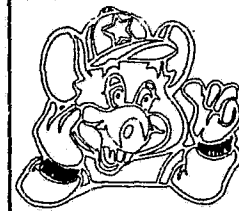

THESE DOCUMENTS ARE THE SOLE PROPERTY OF CHUCK E. CHEESE'S PIZZA, INC. NO PART OF THESE DOCUMENTS MAY BE REPRODUCED OR TRANSMITTED IN ANY FORM OR BY ANY MEANS, ELECTRONIC OR MECHANICAL, WITHOUT PERMISSION IN WRITING FROM CHUCK E. CHEESE'S PIZZA, INC.

ARCHITECTURE - PLANNING - DESIGN
C.T. CHANG, AIA
610 S. INDUSTRIAL, SUITE 254
EULESS, TX 76040
817 354-8010

CHUCK E. CHEESE'S PIZZA, NO. 433 PEMBROOK
8515 PINES BLVD., PEMBROOK PINES, FL 33024
SHOWBIZ PIZZA TIME, INC.
4441 WEST AIRPORT FREEWAY
IRVING, TEXAS 75062

REFLECTED CEILING PLAN

11-17-95


Date
11/17/95

Revisions

Project Number
SB-433


Sheet Number

A3
of 6

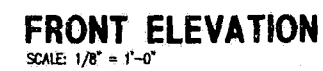


SECTION 2 : DEMOLITION/STRENGTH/REMOVAL

- 0998 SAND, PREPARE & PAINT EXTERIOR DOORS & FRAME "HOLLYBERRY
& RED".
- SECTION 10 SPECIALTIES
- 1040 SIGN COMPANY TO INSTALL NEW 6' THUMBSCREW LOGO SIGN.
- 1042 SIGN COMPANY TO RE-INSTALL EXISTING 24" LETTER SIGN.
- 1050 SIGN COMPANY TO INSTALL NEW BACKOUT DOME ENTRY ANIMING. G.C. TO
SUPPLY & CONNECT ELECTRICAL AS NEEDED.
- SECTION 16 ELECTRICAL
- 1609 INSTALL ->BOX FOR EXTERIOR LIGHT/SIGNAGE. G.C. TO FIELD VERIFY
EXACT LOCATION. PROVIDE POWER THRU TIME CLOCK.

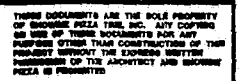

ARCHITECTURE - PLANNING - DESIGN,
C.T. CHANG, A.I.A.,
610 S. INDUSTRIAL, SUITE 234
DALLAS, TX 75240. 817 354-6010

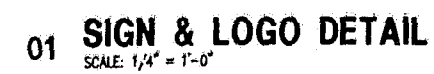

CHUCK E. CHEESE'S PIZZA, NO. 433 PEMBROOK
8515 PINES RD. PEMBROKE PINES, FL 33024

8515 FINES BLVD., PEMBROKE PINES, FL 33024
SHOWBIZ PIZZA TIME, INC.
4441 WEST AIRPORT FREEWAY
IRVING, TEXAS 75062

EXTERIOR ELEVATIONS & DETAILS


Date
11/17/95

Revisions

Project Number
SB-433


Sheet Number

A4
of 6

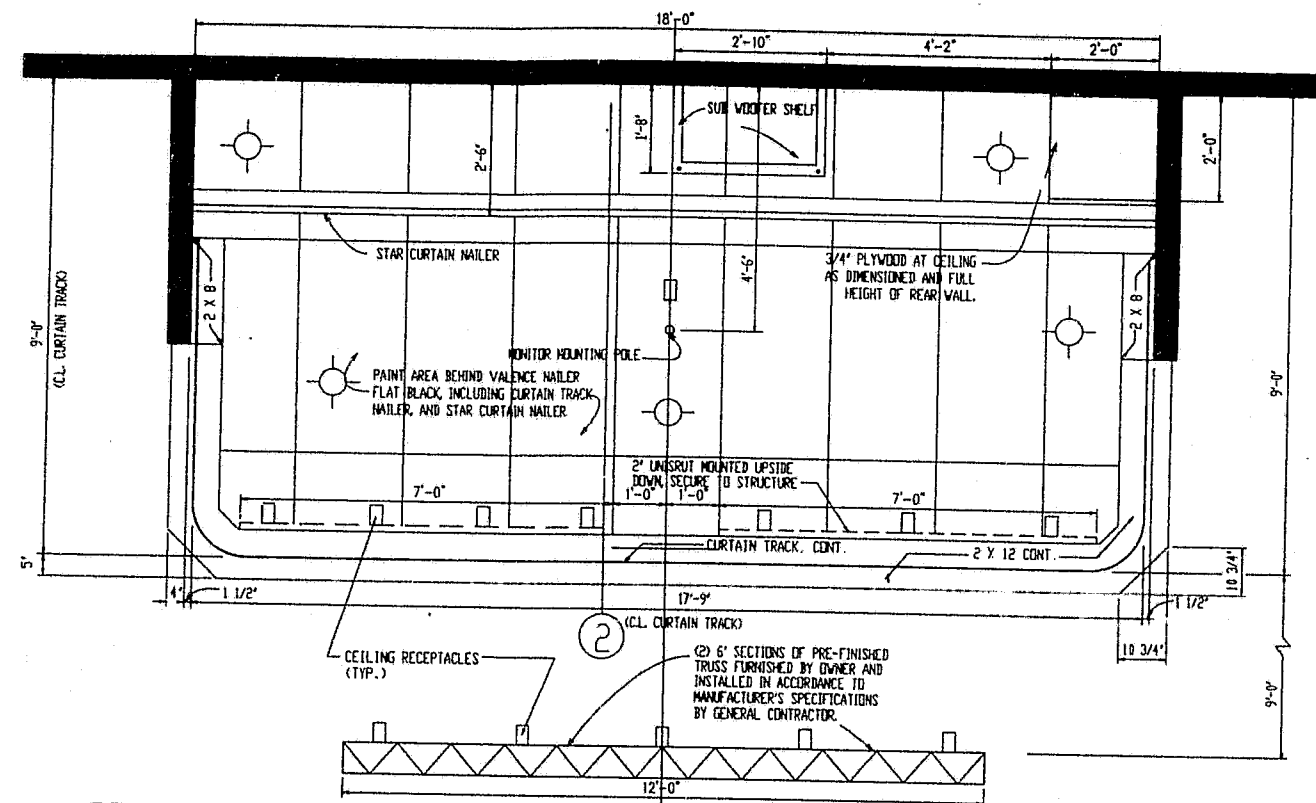

REFLECTED CEILING PLAN


SCALE: 1/2" = 1'-0"

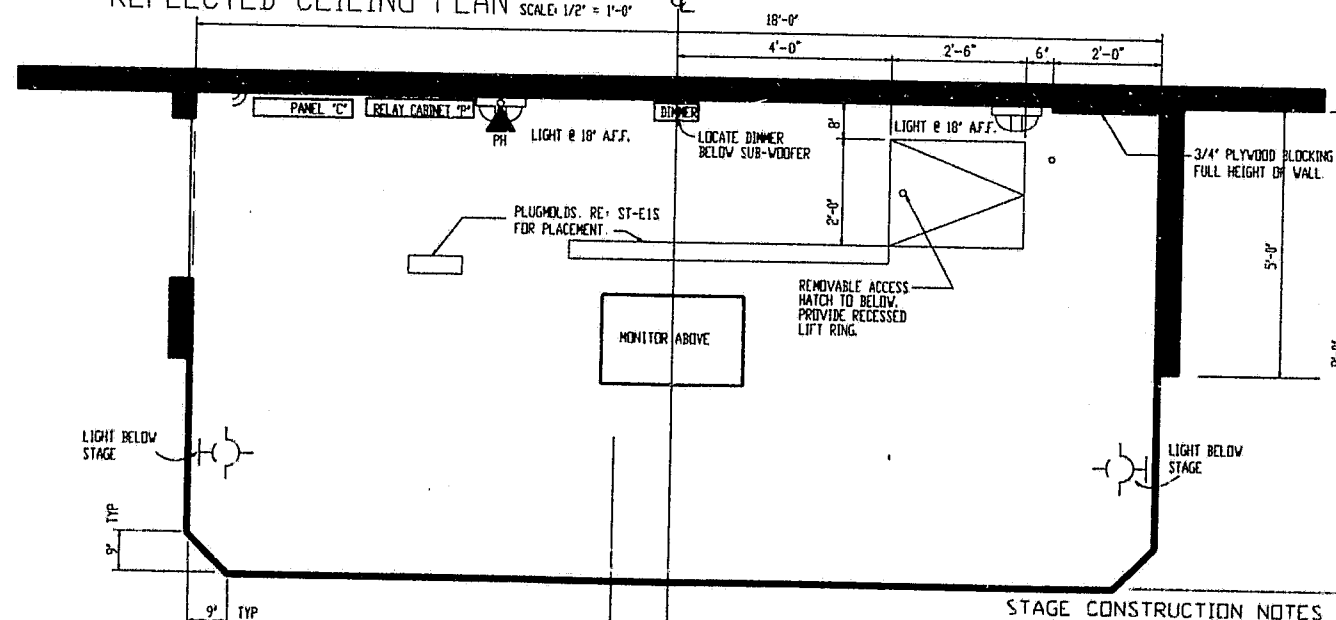

FLOOR PLAN

SCALE: 1/2" = 1'-0"


- STAGE CONSTRUCTION NOTES
1. FRAME AND INSTALL STAGE.
 2. PAINT SURROUNDING WALLS AND CEILING FLAT BLACK.
 3. CARPET WITH OWNER SUPPLIED CARPET.
 4. REFER ST-EI DRAWING FOR MECHANICAL AND ELECTRICAL DIAGRAMS AND SCHEDULES.
 5. REFER MEP DRAWINGS FOR MECHANICAL AND ELECTRICAL CONNECTIONS.

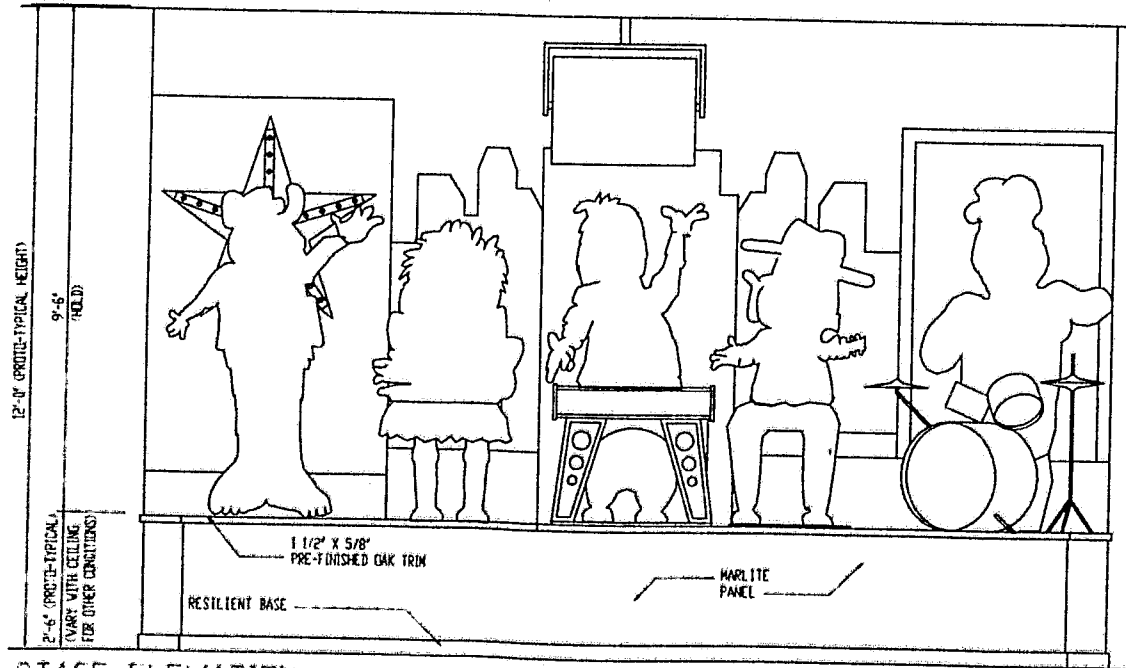

STAGE ELEVATION


SCALE: 1/2" = 1'-0"

① NOT USED
SCALE: 1/2" = 1'-0"

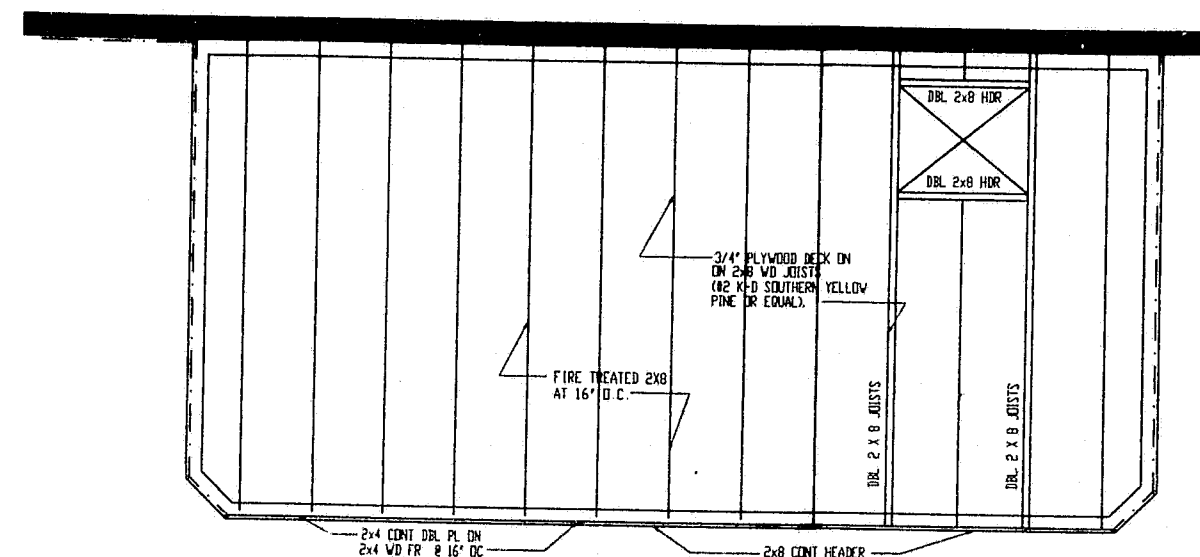


PLATFORM FRAMING PLAN

SCALE: 1" = 1'-0"

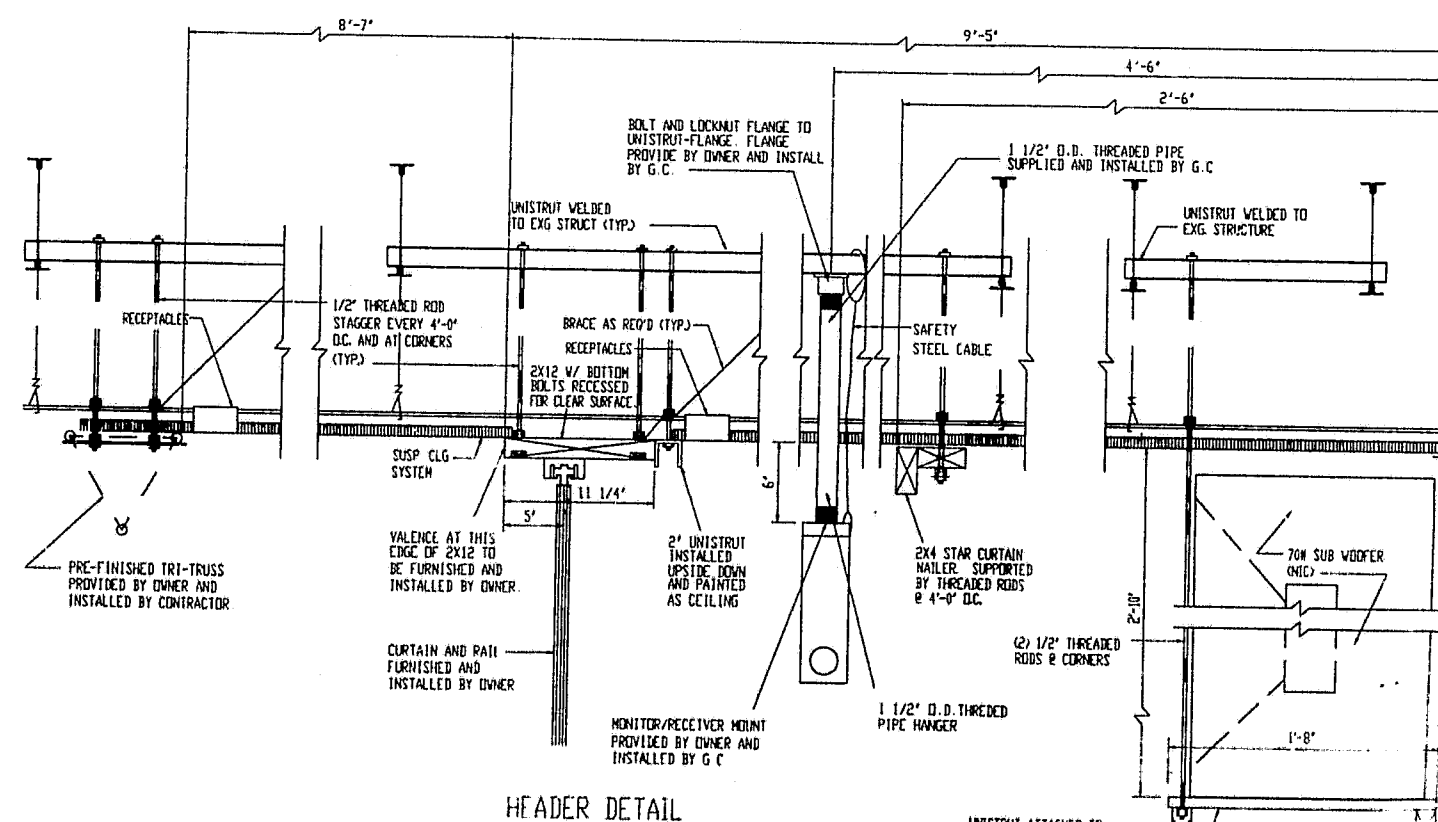


HEADER DETAIL

SCALE: 1/2" = 1'-0"

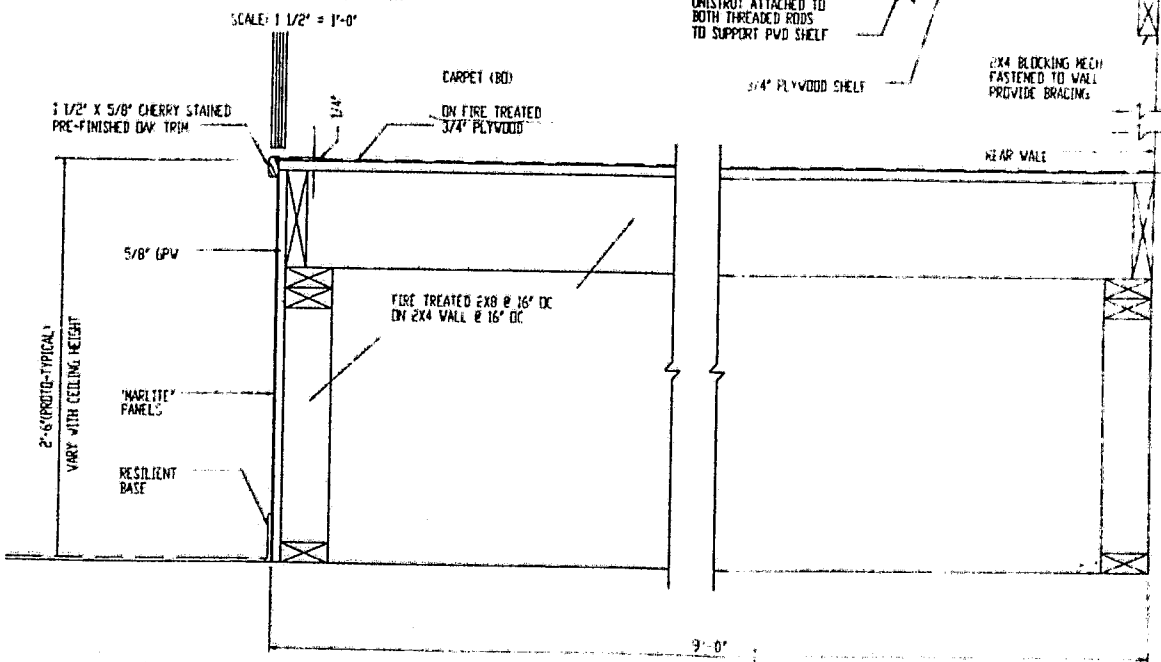

② SECTION

SCALE: 1/2" = 1'-0"

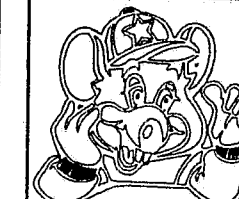

THESE DOCUMENTS ARE THE SOLE PROPERTY OF CHUCK E. CHEESE'S PIZZA, INC. ANY COPIES OR REPRODUCTIONS OF THESE DOCUMENTS WITHOUT THE WRITTEN PERMISSION OF CHUCK E. CHEESE'S PIZZA, INC. ARE PROHIBITED AND WILL BE PROSECUTED TO THE FULL EXTENT OF THE LAW.

ARCHITECTURE - PLANNING - DESIGN
C.T. CHANG, AIA
810 S. INDUSTRIAL, SUITE 234
EULESS, TX 76040
817 354-8010

CHUCK E. CHEESE'S PIZZA, NO. 433 PEMBROOK
8515 PINES BLVD., PEMBROKE PINES, FL 33024
SHOWBIZ PIZZA TIME, INC.
4441 WEST AIRPORT FREEWAY
IRVING, TEXAS 75062

ANIMATION PLATFORM

11-12-95

Date

11/17/95

Revisions


Project Number
88-433

Sheet Number

A9

of 6

→ 3 → 7 → 96

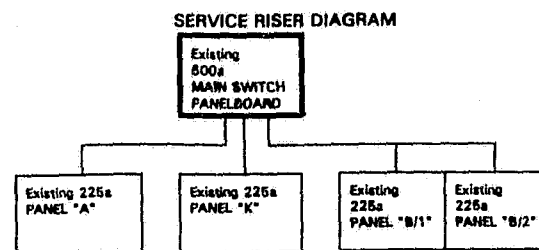

SERVICE LOADS	CONN. LOAD	DESIGN LOAD	
	VA	DEMAND	VA
GENERAL LIGHTING LOADS	46,770	1.00	46,770
RECEPTACLE LOADS (10,000)	10,000	1.00	10,000
RECEPTACLE LOADS	31,890	0.50	15,945
SPECIAL EQUIPMENT LOADS	27,720	1.00	27,720
COOKING EQUIPMENT LOADS	85,400	0.85	38,010
MOTOR LOADS	5,310	1.25	6,640
TOTAL LOADS			123,080
SERVICE SIZE: 200v 3 phase			397amps

MAIN PANEL				SERVING WATTS				LOAD				SERVING WATTS				DESCRIPTION			
PO	DESCRIPTION	LOAD		SERVING WATTS		C	K	C	LOAD		SERVING WATTS		C	K	C	DESCRIPTION			
		A	C	A	C				A	B	A	B					C		

PANELBOARD "A" SCHEDULE 3-PHASE 4-WIRE 208Y/120v 225A PANEL * - Indicates new circuit

[illegible]


PANELBOARD "B1" SCHEDULE 3-PHASE 4-WIRE 208Y/120v 225A PANEL

[illegible]

PANELBOARD "B2" SCHEDULE 3-PHASE 4-WIRE 208Y/120v 225A PANEL *** Indicates new circuit.

POLE & AMP	DESCRIPTION	LOAD			SERVING			WATTS			C	V _o	C	V _o	LOAD			SERVING			WATTS			POLE & AMP
		A	B	C	A	B	C	A	B	C					A	B	C	A	B	C				
1000	3 RECEPTABLES	100						1	0	0												1 RECEPTABLE	1000	
1000	"		200					2	0	0						200						"	1000	
1000	"			200				0	0	0							200						"	1000

PANELBOARD "K" SCHEDULE 3-PHASE 4-WIRE 208Y/120V 225A PANE

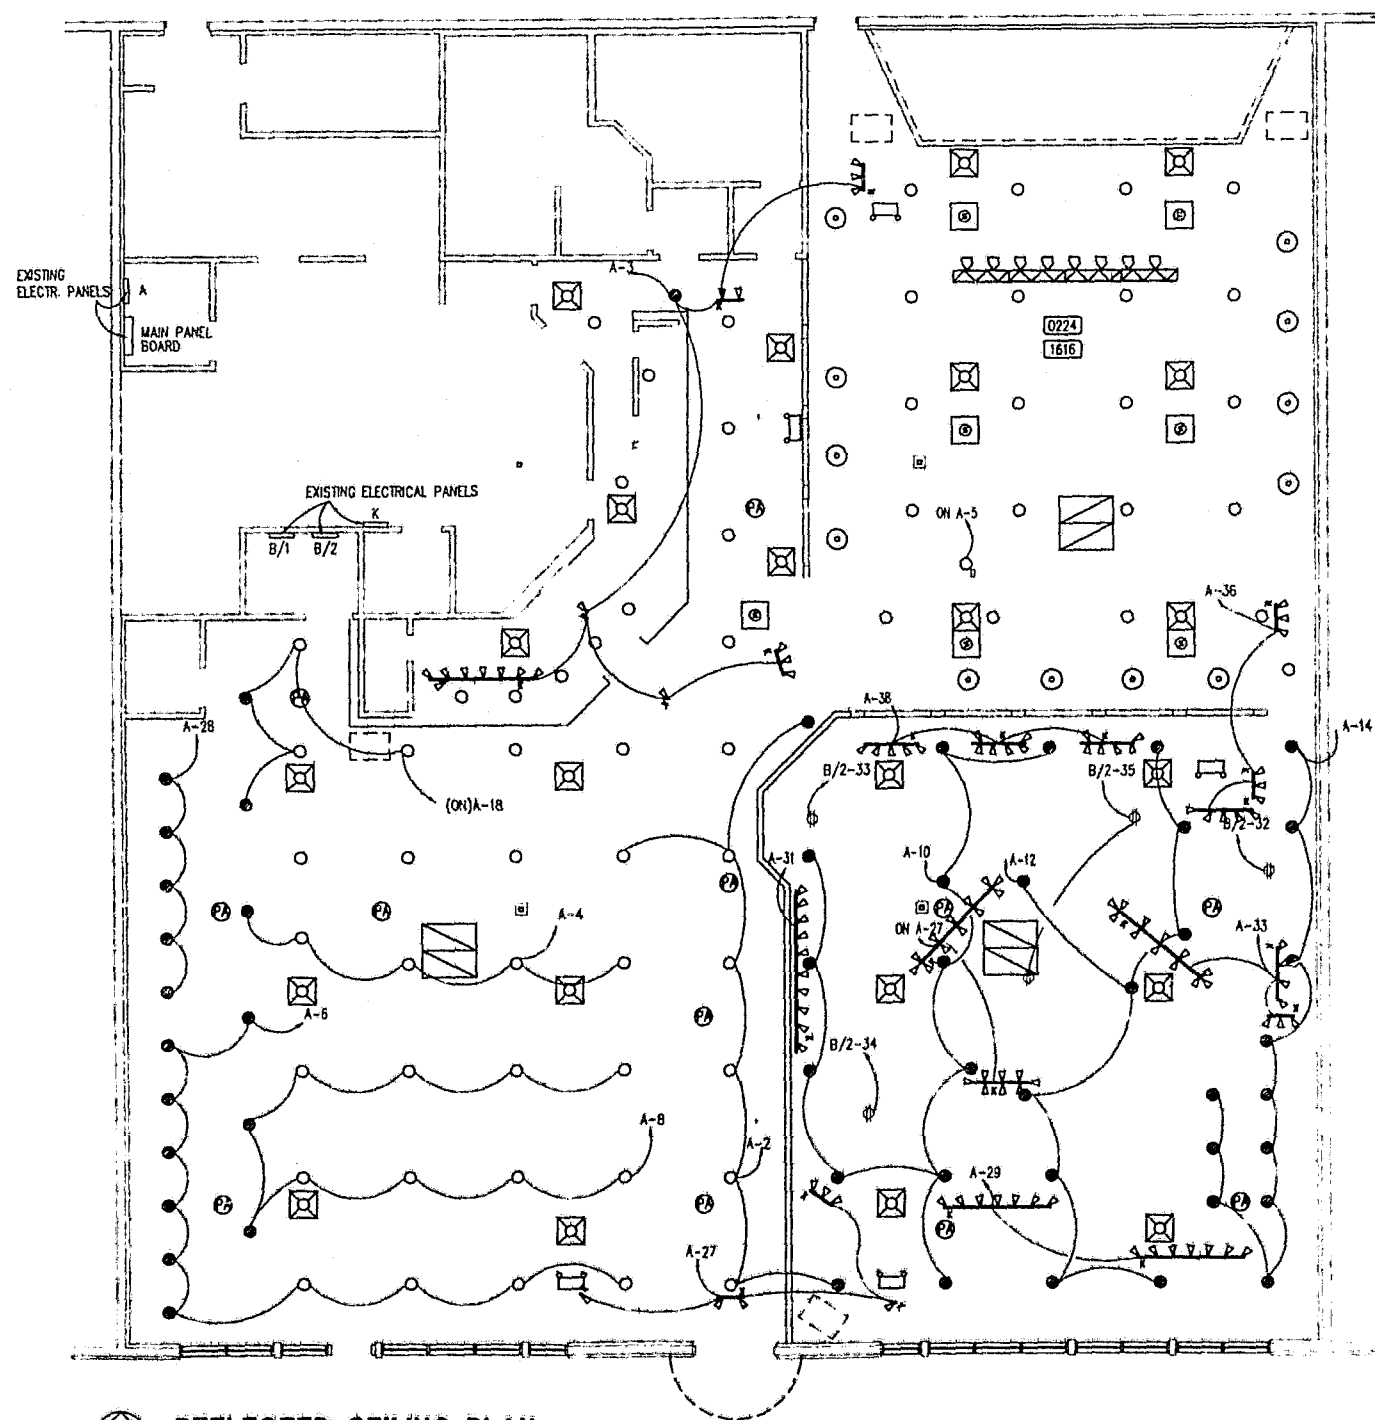[illegible]

 REFLECTED CEILING PLAN
SCALE: 1/8" = 1'-0"

ELECTRICAL NOTES:

1. THE REFLECTED CEILING PLAN GENERALLY DEPICTS THE LIGHT FIXTURE LOCATIONS RECORDED FROM THE AS-BUILT DRAWINGS. SEVERAL FIXTURES WERE LOCATED FROM THEIR EXISTING LOCATIONS TO ACCOMMODATE THE NEW LIGHTING PLAN WITH THE ADDITION OF NEW LIGHTING FIXTURES AS SHOWN ON THE DRAWING.
2. SPLIT WIRE WITH 2 CIRCUIT RECEPTACLES IN SAME DEVICE BOX SHALL HAVE, FOR 2 SINGLE POLE CYT BRKR, A HANDLE THE APPROVED FOR THE PURPOSE. BOTH CIRCUITS SHALL DISCONNECT AT SAME TIME WHEN SERVICING.
3. ALL ELECTRICAL WORK SHALL BE PERFORMED IN STRICT ACCORDANCE WITH THE LATEST EDITION OF THE NATIONAL ELECTRIC CODE AND ALL AGENCIES THAT HAVE THE RESPONSIBILITY OF REVIEWING PLANS AND SPECIFICATIONS FOR CONSTRUCTION OF ALL ITEMS PER THESE PLANS AND SPECIFICATIONS IN THIS LOCALITY.
4. CONTRACTOR MUST VISIT THE SITE PRIOR TO SUBMITTING A BID ON THIS PROJECT TO FAMILIARIZE HIMSELF WITH EXISTING CONDITIONS. ANY EXISTING CONDITIONS FOUND IN VARIANCE WITH THESE CONDITIONS MUST BE IMMEDIATELY REPORTED TO THE ARCHITECT/ENGINEER.



THESE DOCUMENTS ARE THE SOLE PROPERTY OF SHOWMAZ PIZZA INC. ANY COPYING OR USE OF THESE DOCUMENTS FOR ANY PURPOSE OTHER THAN CONSTRUCTION OF THE PROJECT WITHOUT THE EXPRESS WRITTEN PERMISSION OF THE ARCHITECT AND SHOWMAZ PIZZA IS PROHIBITED

ARCHITECTURE - PLANNING - DESIGN

C.T. CHANG, A.I.A.
810 S. INDUSTRIAL, SUITE 234
FURBER, TX 76040 817 354-8010

CHUCK E. CHEESE'S PIZZA, NO. 438 PEMBROOK

CHUCK E. CHEESE'S PIZZA, NO.
8515 PINES BLVD., PEMBROKE PINES, FL 33024

SHOWBIZ PIZZA TIME, INC.

4441 WEST AIRPORT FREEWAY

IRVING, TEXAS 75062

ELECTRICAL PLAN

2-8-96

Date
11/17/95

Revisions

Project Number
SB-433

Sheet Number


E1
of 1

PEMBROKE PINES

+3+7-95


2000 WATTS MAXIMUM PER LIGHTING CIRCUIT.
3600 WATTS MAXIMUM PER PH-36 MODULE.

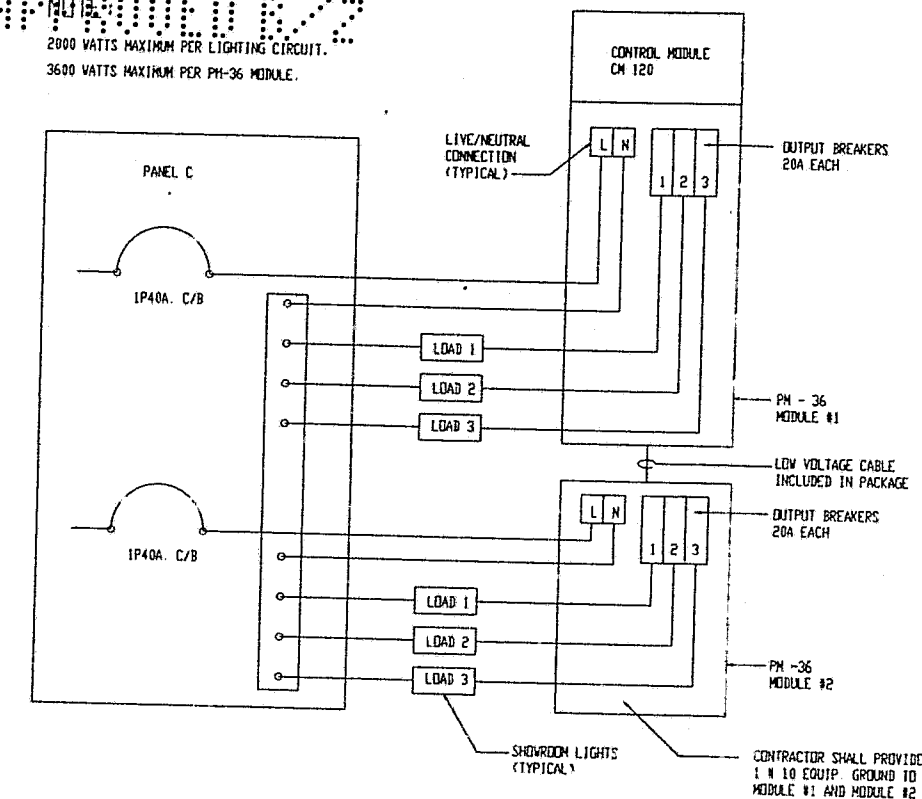

DIMMER WIRING DIAGRAM

GENERAL NOTES:


- FOR WIRING FROM RELAY CABINET "P" REFER TO "WIRING SCHEDULE DIAGRAM" FOR THE CONFIGURATION OF COMMON NEUTRALS.
- EXCEPT AS OTHERWISE INDICATED, FOR BRANCH CIRCUIT FROM PANEL "C" A COMMON NEUTRAL MAY BE RUN FOR MULTIPLE CIRCUITS PER N.E.C.

WIRING SCHEDULE DIAGRAM


PB-1	PB-2
CIRCUIT C-1 (1/20) 20 AMP BREAKER 1-1 LIVE FLOOD 1-2 STROBE 1-3 PASQUALLY'S DRUM 1-4 PASQUALLY'S SPOT CIRCUIT C-2 (1/20) 20 AMP BREAKER 1-5 ORGAN LEG OUT 1-6 HELLER'S SPOT 1-7 CHUCK E. STAR/ROPE LIGHT CIRCUIT C-3 (1/20) 20 AMP BREAKER 1-8 CHUCK E. SPOT 1-9 CHUCK E. CHEESE FIBER OPTIC SIGN 1-10 ORGAN LEG MIDDLE 1-11 JASPER'S SPOT CIRCUIT C-4 20 AMP BREAKER 1-12 ORGAN FACE 1-13 MURPHY'S SPOT 1-14 ORGAN FACE 1-15 ORGAN LEG INNER 1-16 SPARE	CIRCUIT C-5 (1/20) 20 AMP BREAKER 2-1 4 EA AMBER BACKDROP 2-2 4 EA RED BACKDROP 2-3 4 EA BLUE BACKDROP 2-4 OVERHEAD LEG CIRCUIT C-6 (1/20) 20 AMP BREAKER 2-5 AMBER OVERHEAD 2-6 RED OVERHEAD 2-7 BLUE OVERHEAD 2-8 RED OVERHEAD 2-9 FIBER OPTIC CURTAIN CIRCUIT C-7 (1/20) 20 AMP BREAKER 2-10 HELLO/LOU TEN 2-11 WINK SPOT 2-12 GAGD SPOT CIRCUIT C-8 (1/20) 20 AMP BREAKER 2-13 SPARE 2-14 MURPHY SIGN 2-15 BLUE OVERHEAD 2-16 SPARE

NOTES:

- RELAY CABINET "P" SHALL BE FURNISHED BY OWNER. INSTALLED AND WIRING BY CONTRACTOR. LOW VOLTAGE CONNECTION BY OWNER.
- CIRCUIT ROUTING IS DIAGRAMMATIC ONLY. EACH RECEPTACLE AND HALF OF THE SPLIT RECEPTACLE SHALL HAVE TWO WIRES, HOT AND NEUTRAL, BACK TO RELAY CABINET "P".
- ALL WIRING SHALL BE CAREFULLY MARKED AT EACH END.
- NO RUN AND CONDUCTORS.
- ALL NUMBERED OUTLETS ARE CONTROLLED BY RELAY CABINET "P".

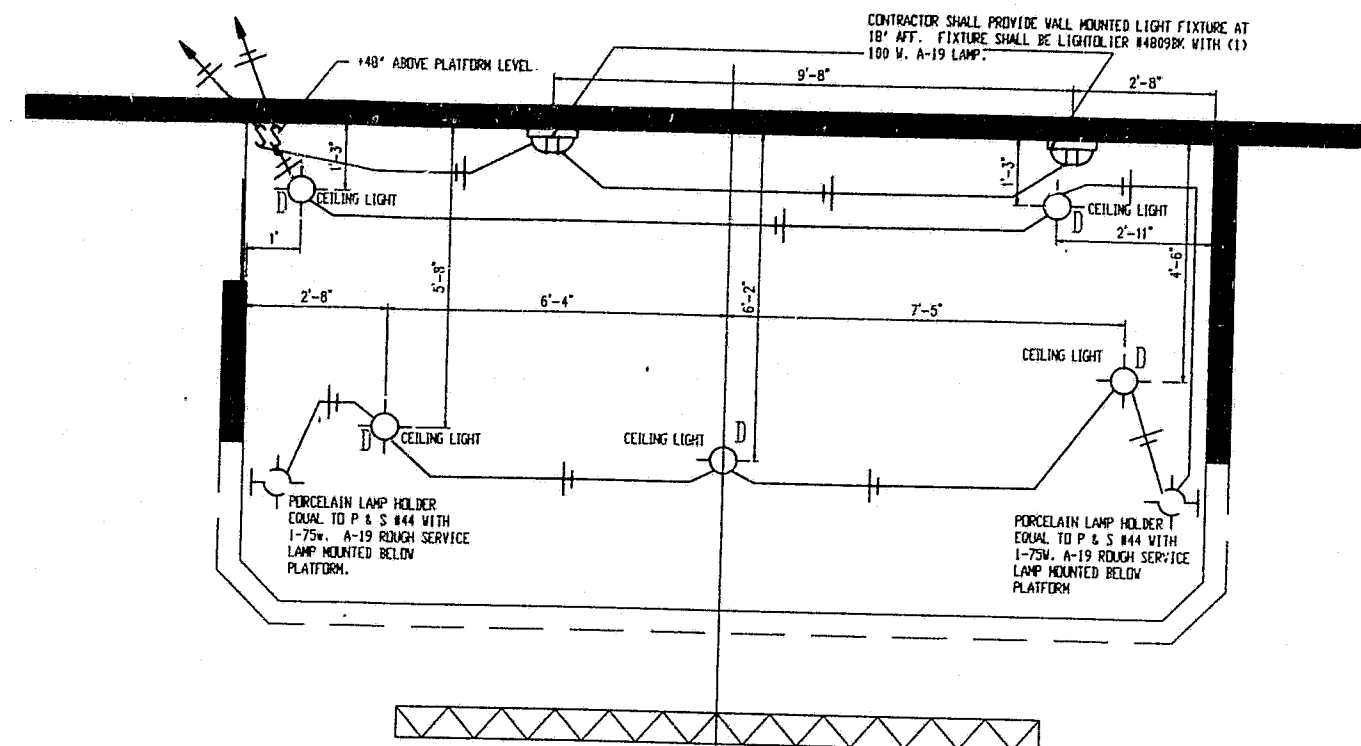

STAGE LIGHTING PLAN
SCALE: 1/2" = 1'-0"

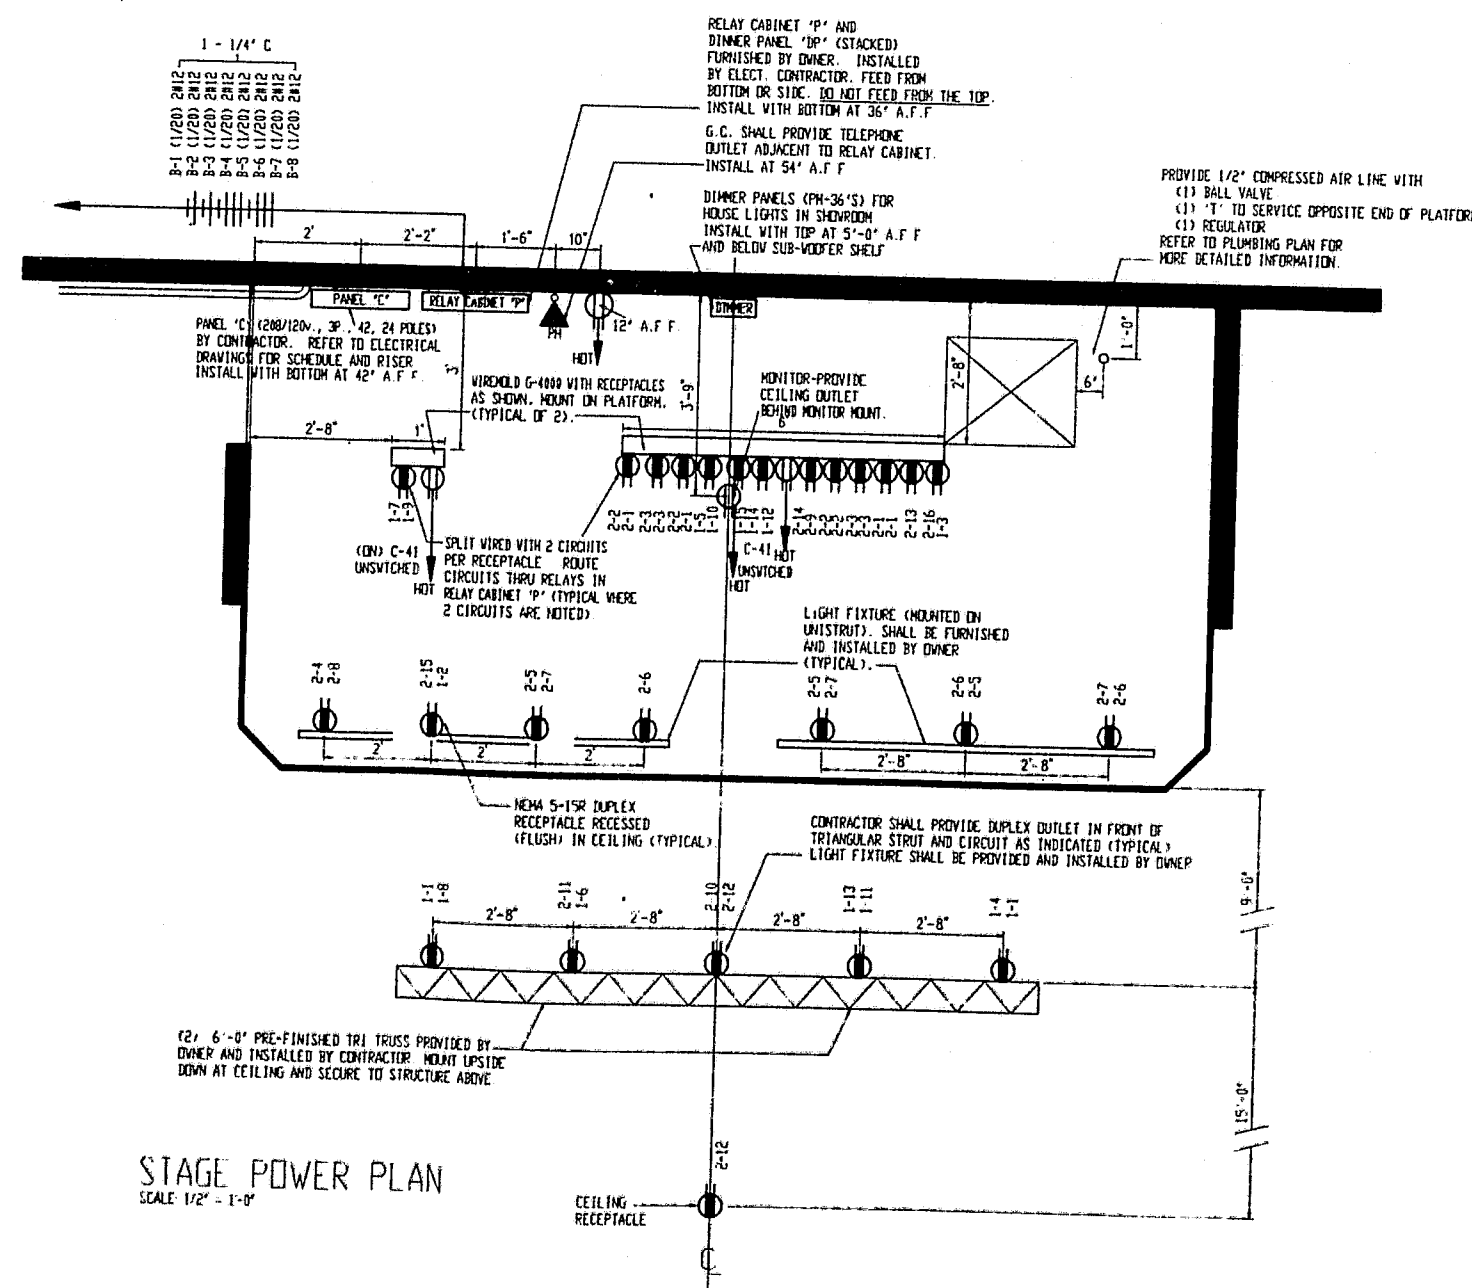

STAGE POWER PLAN
SCALE: 1/2" = 1'-0"



THESE DOCUMENTS ARE THE SOLE PROPERTY OF CHUCK E. CHEESE'S PIZZA, INC. ANY REUSE OR REPRODUCTION OF THESE DOCUMENTS FOR ANY PURPOSE WITHOUT THE WRITTEN CONSENT OF THE ARCHITECT IS PROHIBITED AND MAY BE SUBJECT TO LEGAL ACTION.

ARCHITECTURE - PLANNING - DESIGN
C.T. CHANG, AIA
610 S. INDUSTRIAL, SUITE 234
EULESS, TX 76040
817 354-6010

CHUCK E. CHEESE'S PIZZA, NO. 433 PEMBROOK
8515 PINES BLVD., PEMBROKE PINES, FL 33024
SHOWBIZ PIZZA TIME, INC.
4441 WEST AIRPORT FREEWAY
IRVING, TEXAS 75062

ANIMATION PLATFORM - ELECTRICAL

11-17-95

Date

11/17/95

Revisions

Project Number

SB-433

Sheet Number


E4

of 6

PEMBROKE PINES

4-3-96

APPROVED B/2

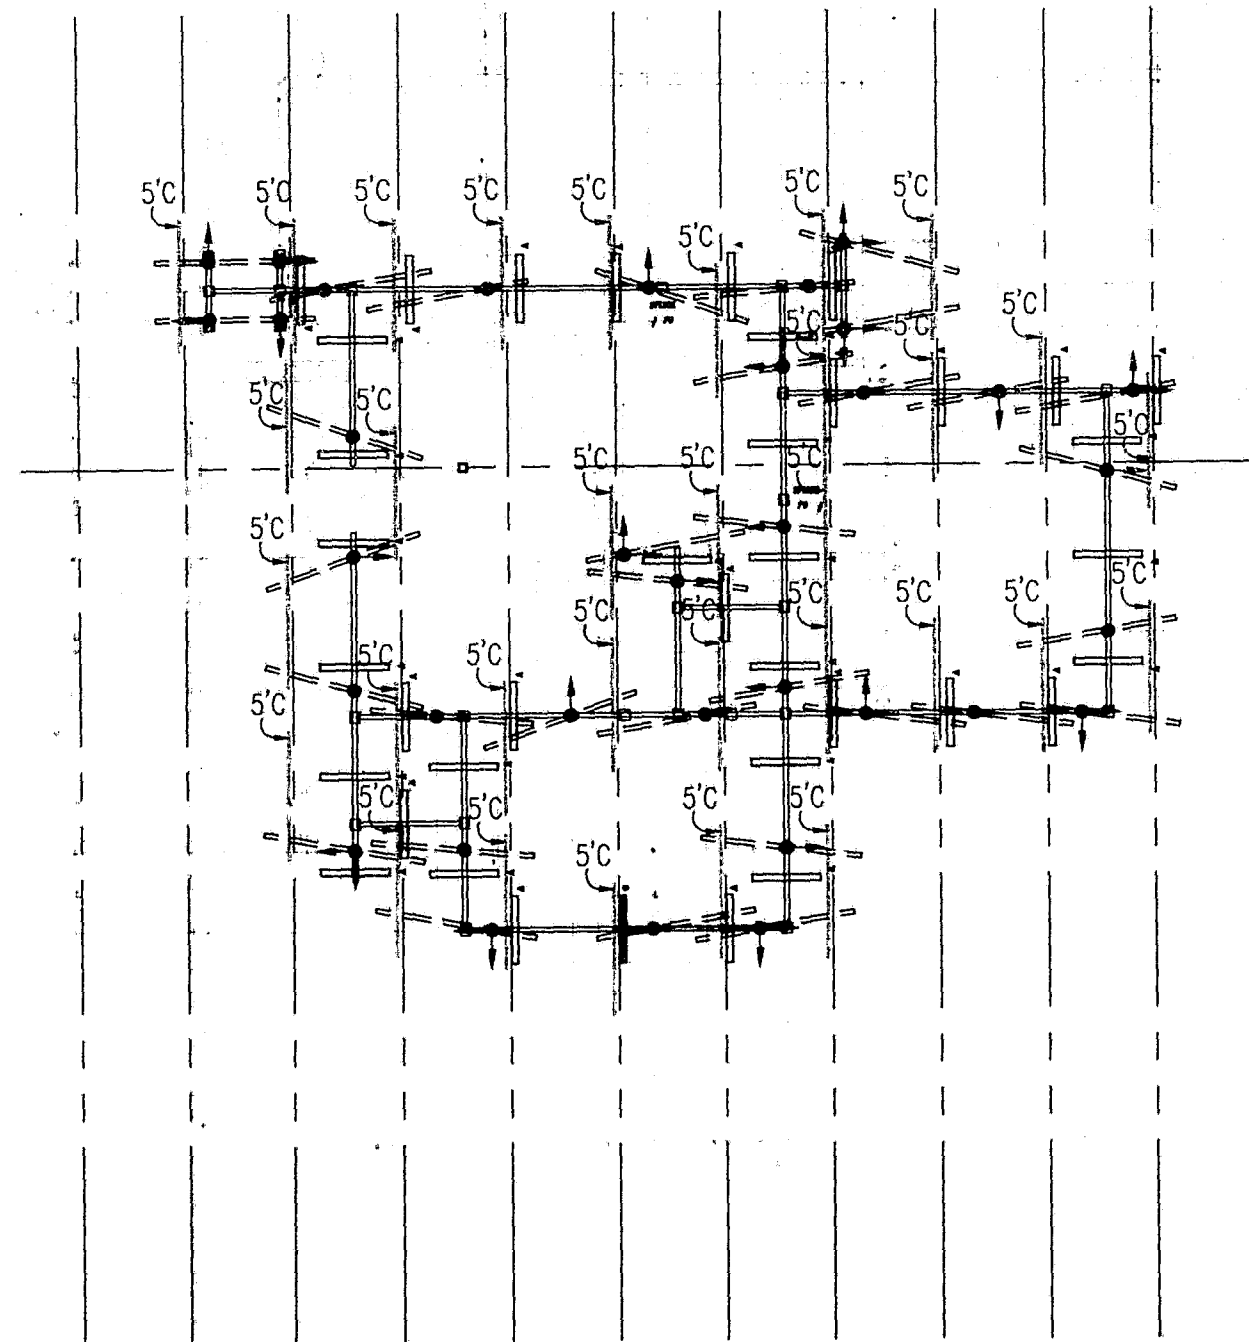

SUPERSTRUCTURE ATTACHMENT PLAN

SCALE: 1/4" = 1'-0"

GENERAL CONDITIONS:

1. THE CONTRACTOR SHALL CHECK AND VERIFY ALL DIMENSIONS AND DETAILS BEFORE FABRICATION OR CONSTRUCTION AND REPORT ANY DISCREPANCIES OR OMISSIONS IN THE CONTRACT DOCUMENTS TO THE STRUCTURAL ENGINEER.
2. AFTER COMPLETE ERECTION OF MONORAIL A TESTING LABORATORY SHALL BE HIRED TO VERIFY THAT ALL CONNECTIONS HAVE BEEN PROPERLY INSTALLED.

DESIGN SPECIFICATIONS:

GENERAL: SOUTH FLORIDA BUILDING CODE, CURRENT EDITION AS AMENDED, ARE USED AS BASIC CODE DOCUMENTS. THIS IS SUPPLEMENTED BY THE FOLLOWING ADDITIONAL CODES AND REFERENCES TO BE USED FOR DESIGN, DETAILING AND CONSTRUCTION.

- A. STRUCTURAL STEEL: 1989 SPECIFICATIONS FOR THE DESIGN, FABRICATION AND ERECTION OF STRUCTURAL STEEL FOR BUILDINGS OF AISC (NINTH EDITION).
- B. STANDARD SPECIFICATIONS FOR OPEN WEB STEEL JOISTS, H SERIES (SJI).

STRUCTURAL STEEL:

1. STRUCTURAL STEEL SHALL BE IN ACCORDANCE WITH THE AMERICAN INSTITUTE OF STEEL CONSTRUCTION 'SPECIFICATIONS FOR THE DESIGN, FABRICATION AND ERECTION OF STRUCTURAL STEEL FOR BUILDINGS,' 1978 EDITION.
2. STRUCTURAL STEEL TO CONFORM TO ASTM A36 GRADE STEEL UNLESS OTHERWISE NOTED.
3. STRUCTURAL PIPE SHALL CONFORM TO ASTM A53, GRADE B.
4. BOLTS AND BOLTED CONNECTIONS SHALL CONFORM TO THE REQUIREMENTS OF THE SPECIFICATIONS FOR STRUCTURAL JOINTS USING ASTM A307 BOLTS.

- 6' SCHEDULE 80 PIPE
- MONORAIL
- COLLAR
- BRACING
- PENDENT POINT
- 65 X 6.7 STEEL CHANNEL



THIS DOCUMENT IS THE SOLE PROPERTY OF THE ARCHITECT AND ENGINEER. IT IS TO BE USED ONLY FOR THE PROJECT AND SITE SPECIFICALLY IDENTIFIED HEREIN. IT IS NOT TO BE REPRODUCED, COPIED, OR TRANSMITTED IN ANY FORM OR BY ANY MEANS, ELECTRONIC OR MECHANICAL, WITHOUT THE WRITTEN PERMISSION OF THE ARCHITECT AND ENGINEER.

ARCHITECTURE - PLANNING - DESIGN
C.T. CHANG, A.I.A.
610 S. INDUSTRIAL, SUITE 234
EULESS, TX 76040

CHUCK E. CHEESE'S PIZZA, NO. 433 PEMBROOK


8515 PINES BLVD., PEMBROKE PINES, FL 33024

SHOWBIZ PIZZA-TIME, INC.

4441 WEST AIRPORT FREEWAY

IRVING, TEXAS 75062

SUPERSTRUCTURE ATTACHMENT PLAN

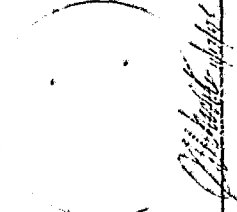

Date
11-06/95

Revisions

Project Number
88-433





Sheet Number

S1
of 2










PEMBROKE PINES

4-7-96

APPROVED R/2

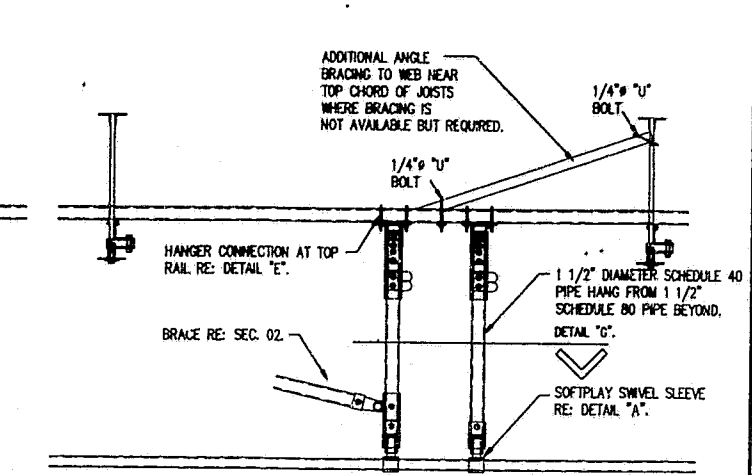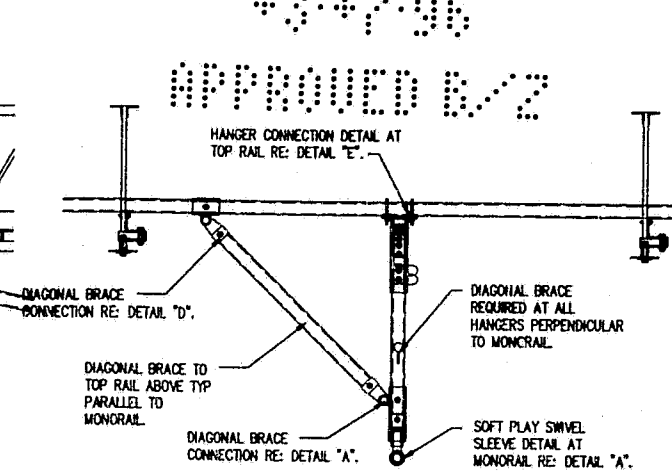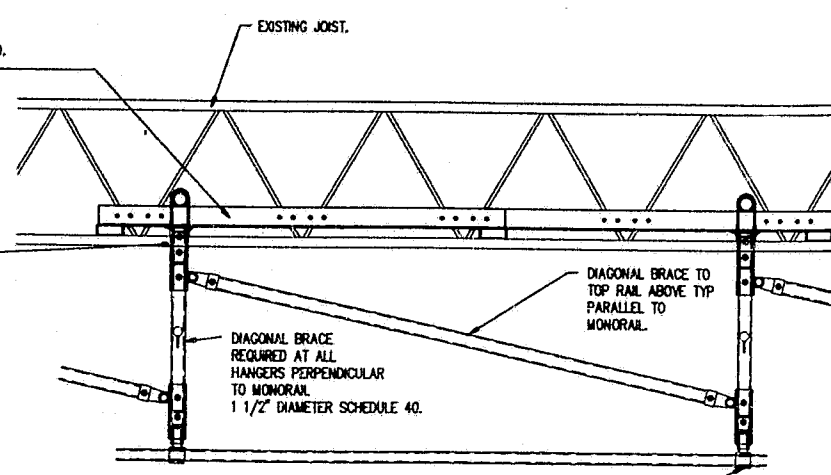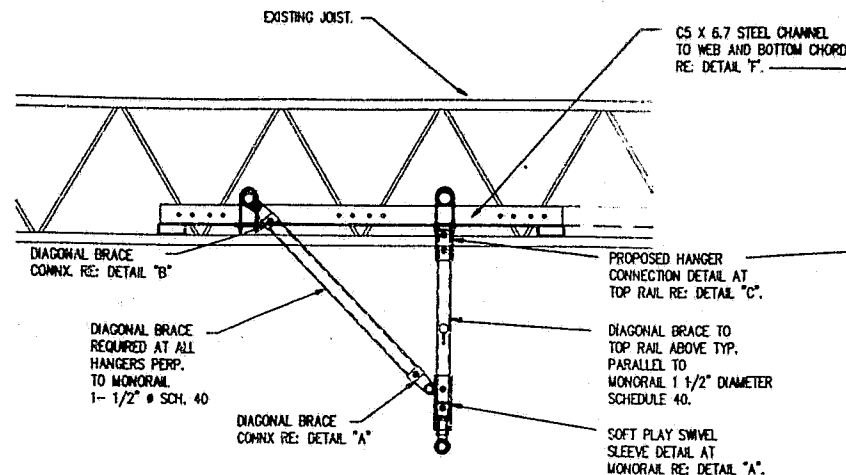

NOTE: THE CONNECTIONS BETWEEN MONORAIL AND BALL CRANK AND THE BALL CRANK ITSELF ARE THE RESPONSIBILITY OF OTHERS. RE: DRAWINGS C1-C4, PROVIDED ONLY AS REFERENCE.

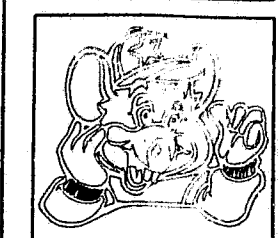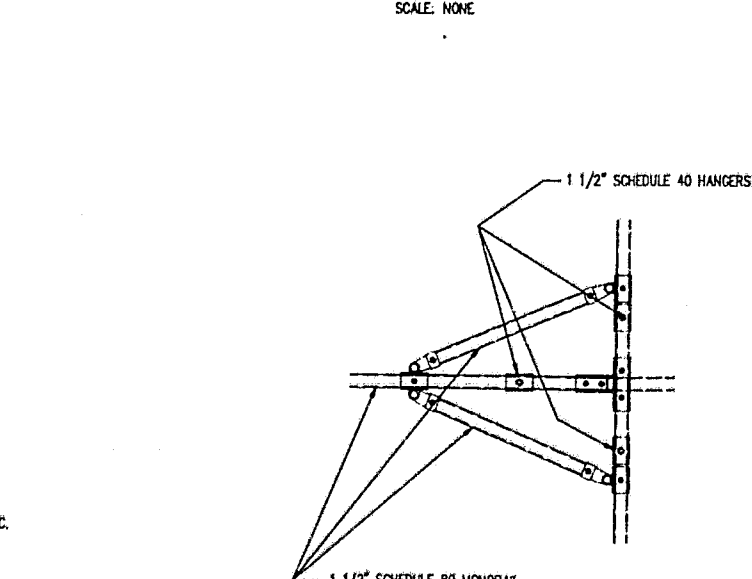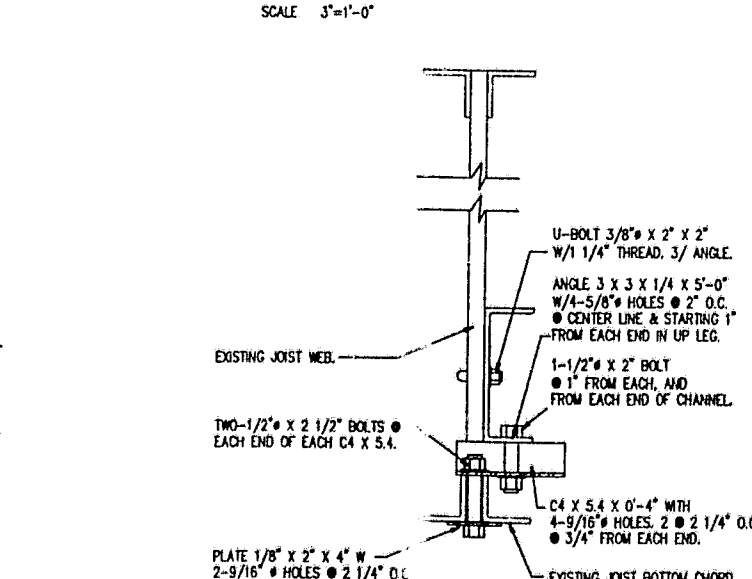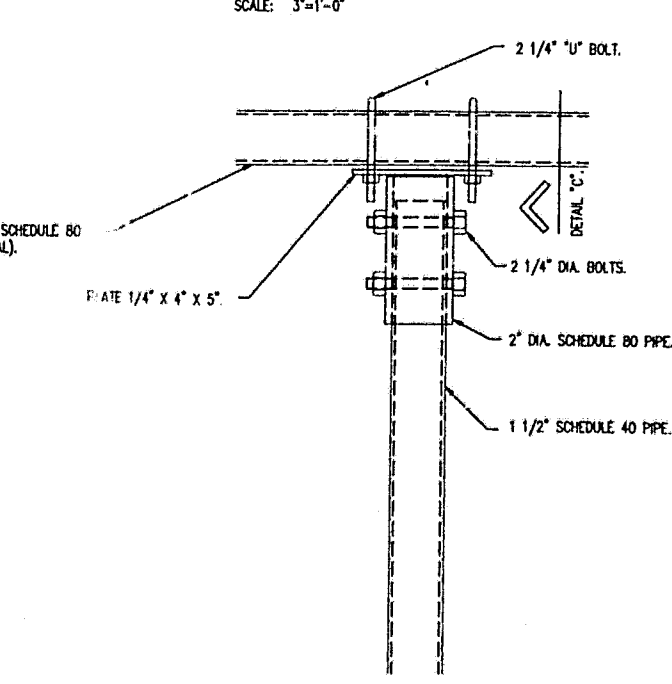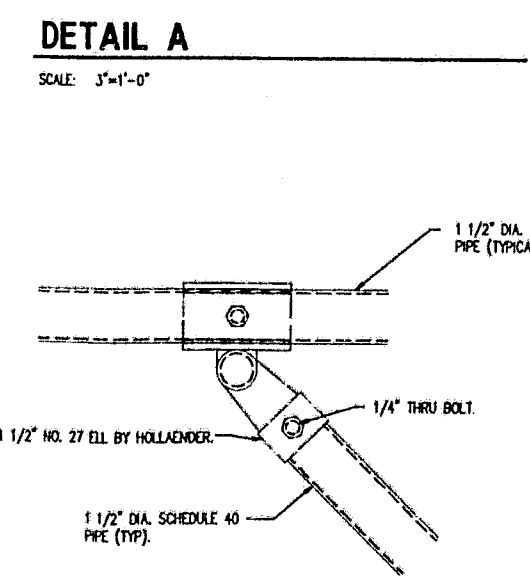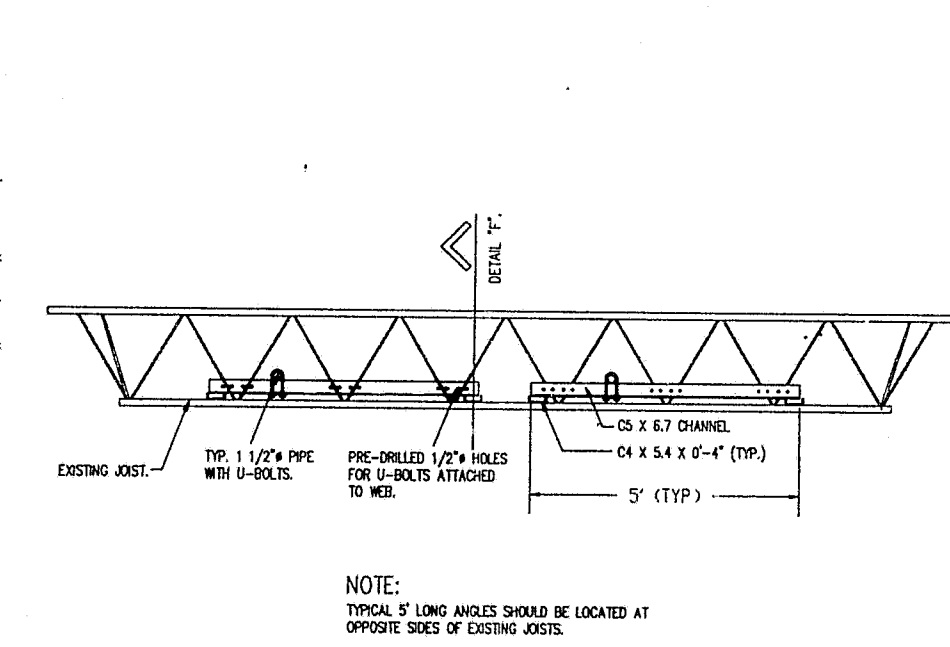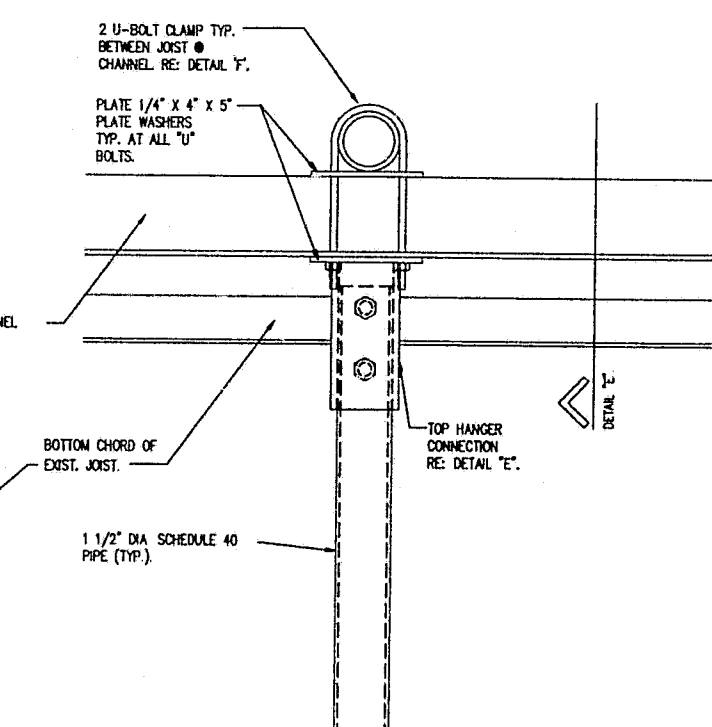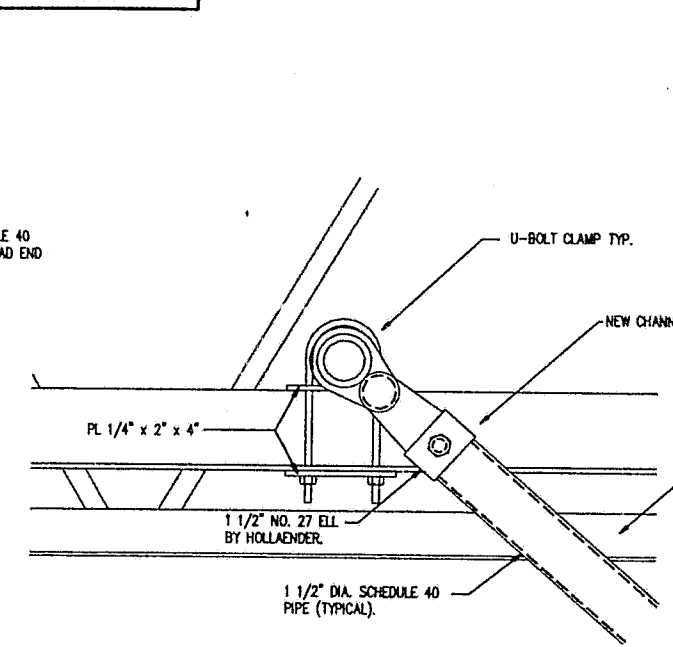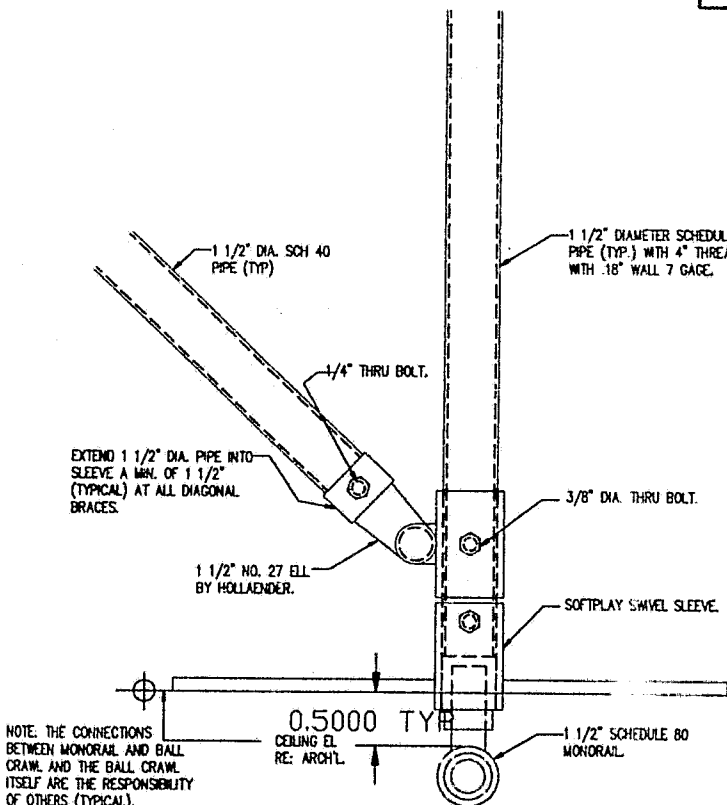

CHUCK E. CHEESE'S PIZZA, NO. 433 PEMBROOK
8515 PINES BLVD., PEMBROKE PINES, FL 33024
SHOWBELZ PIZZA TIME, INC.
4441 WEST AIRPORT FREEWAY
IRVING, TEXAS 75062

ARCHITECTURE - PLANNING - DESIGN
C.T. CHANG & ASSOC. INC.
610 S. INDUSTRIAL, SUITE 234
EULESS, TX 76040

Date	11/06/95
Revisions	
Project Number	88-433
Sheet Number	S2
of	2

APPROVED BY

TO BE COMPLETED BY BIDDER PLANS DRAWN AND		IN " DAY
TYPE OF CONSTRUCTION	THL. Protection	
GROUP NO.	B-2	
DOOR LEAD	232	
SQ. FOOTAGE	900.54	
TO BE COMPLETED BY		
REMARKS	B-3	

See plan for details
See plan for details

See 000 296
36 000 110

OFFICE COPY

RECEIVED	

DIVISION OF HOTELS & RESTAURANTS
Plan review is not
required by this division
No plumbing or equipment
change.
J. J. Pennington

96-3538

18368-2

RESTAURANT - LOR

Hollywood
